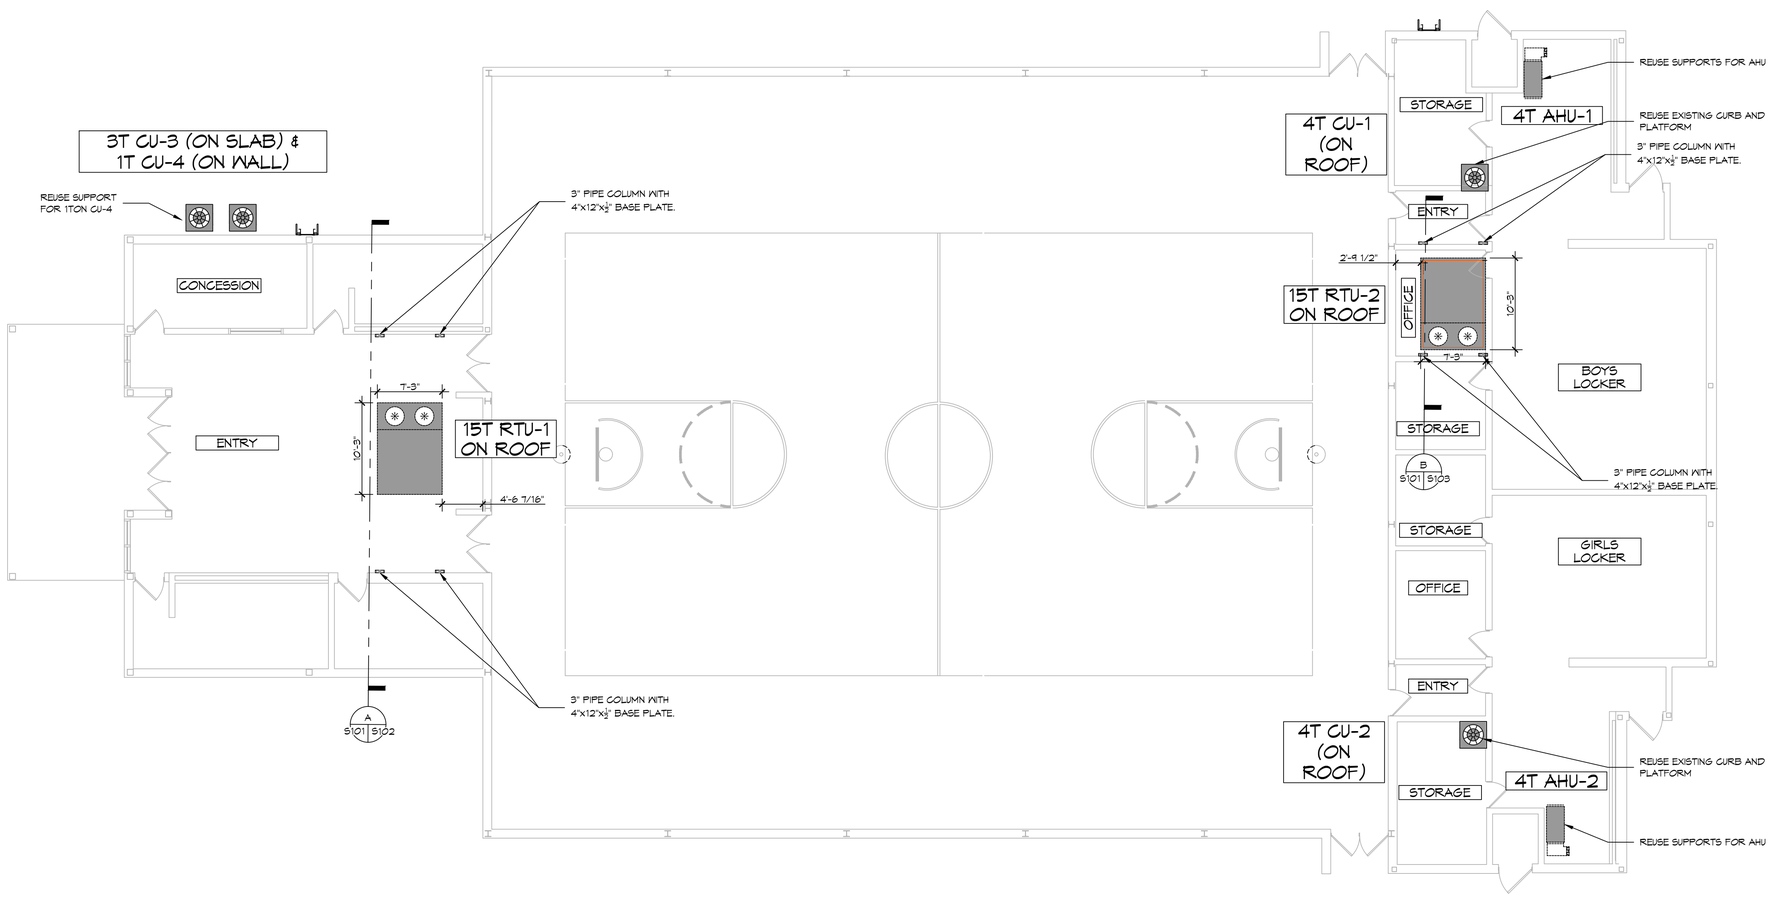

1 STRUCTURAL PLAN
SCALE: 1/8" = 1'-0"

DAMMON ENGINEERING, INC.
LOUISIANA & MISSISSIPPI

Chief Engineer: Brian Mistich, PE
5540 Oak Lawn Trail
Slidell, LA 70458
www.dammonengineering.com
info@dammonengineering.com
PH: 985.649.5832

#	DESCRIPTION	DATE

REVISIONS

SEAL:

Not For Construction

MECHANICAL RENOVATIONS
BOYET JUNIOR HIGH SCHOOL
54295 Rebel Dr.
Slidell, LA 70461

JOB No:	2463
DATE:	3-7-2023
DRAWN BY:	CKD
CHECKED BY:	BAM

The design and details shown on these drawings are the property of Dammon Engineering, and shall remain the property of Dammon Engineering, and shall remain the property of Dammon Engineering, and shall be returned upon request. Reproduction or use for any purpose other than those authorized by this agreement is prohibited. No title to the data is transferred and unauthorized reproduction, publication or disclosure, in whole or in part, or the making of any derivative work, is prohibited.

SHEET TITLE:
STRUCTURAL PLAN

DRAWING NUMBER:
S101

SHEET No: 3 of 9

FILE NAME: J:\- Schools Public\VIT TAMMANY PARISH SCHOOL BOARD\1468 - Boyet Junior High School Gym\Current Dwgs\S101 - Structural Plan.dwg PLOT DATE & TIME: Friday, March 3, 2023 1:33:06 PM