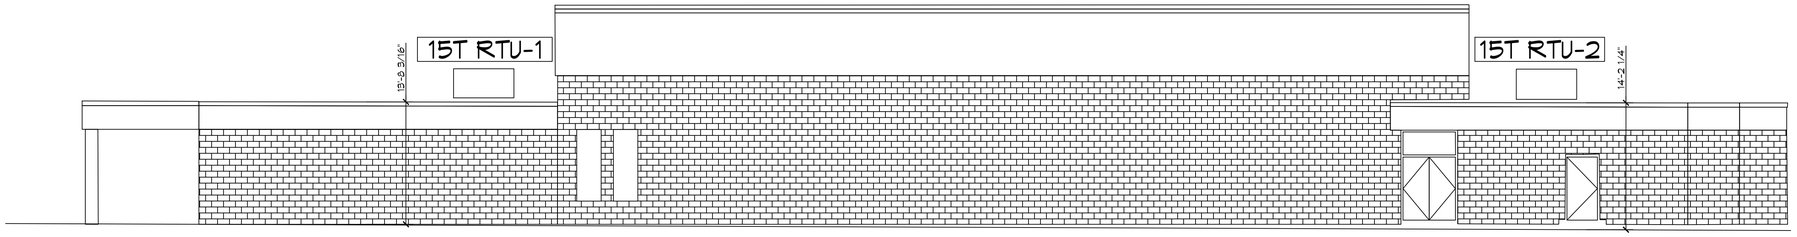

2 BUILDING ELEVATION
SCALE: 1/8"= 1'-0"

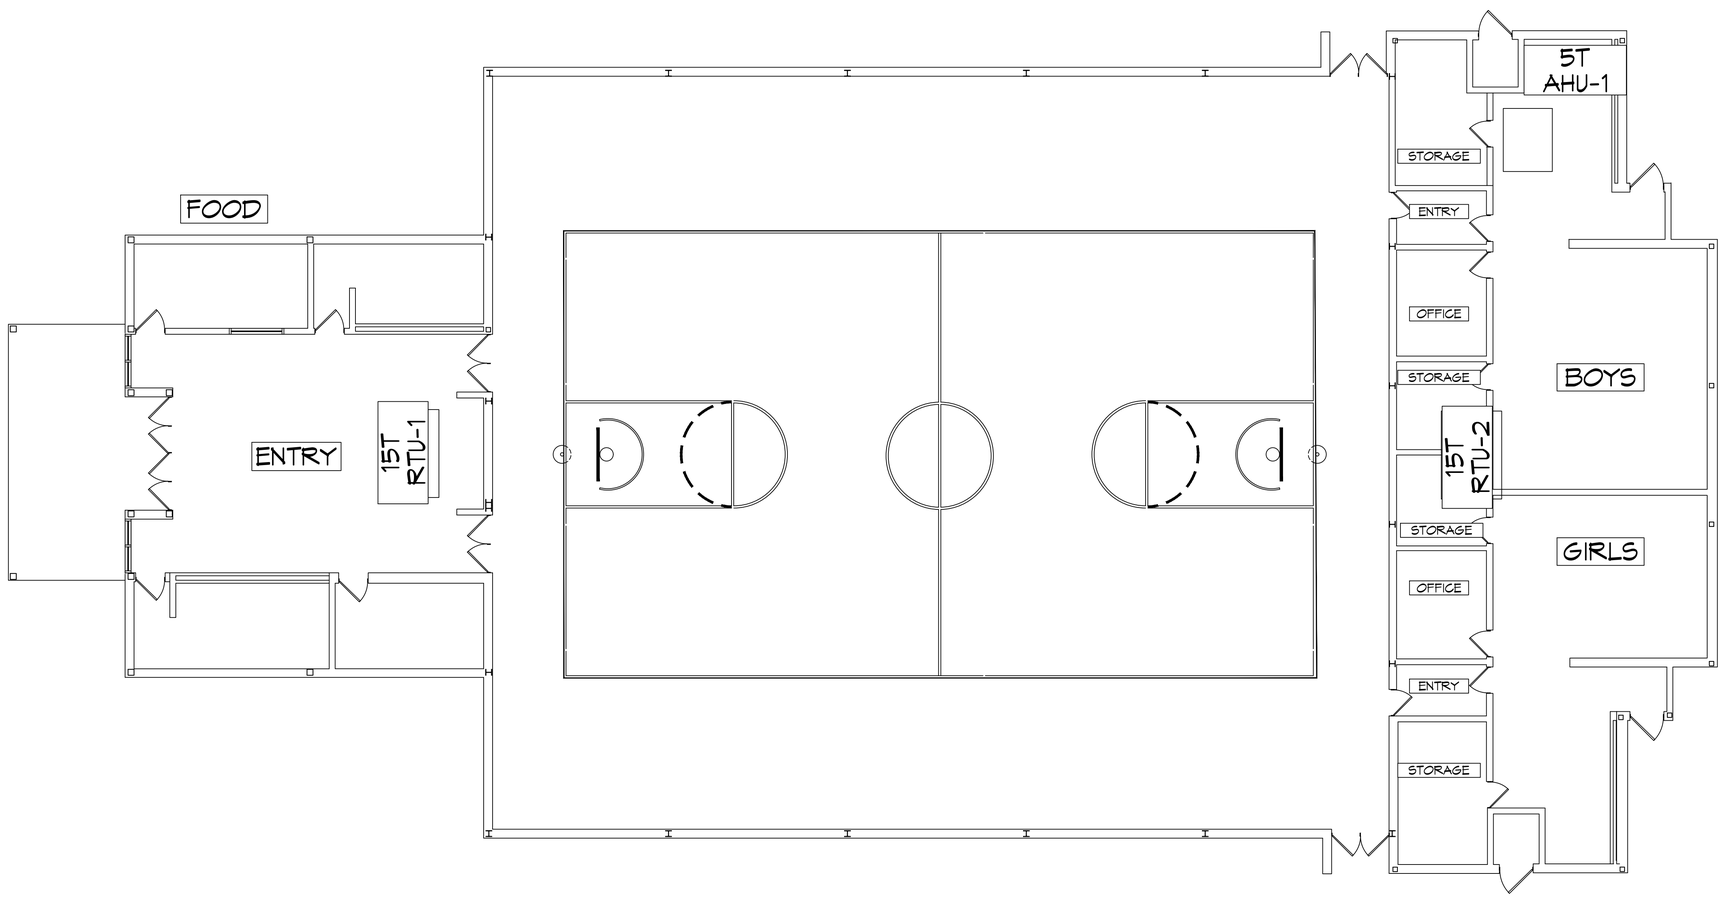

3 MECHANICAL PLAN
SCALE: 1/8"= 1'-0"

MECHANICAL LEGEND

- RETURN AIR GRILLE
- 4-WAY SUPPLY AIR GRILLE
- 3-WAY SUPPLY AIR GRILLE
- 2-WAY SUPPLY AIR GRILLE
- SLOT DEFUSER
- EXHAUST FAN
- SUPPLY DUCT
- RETURN AIR DUCT
- EXHAUST AIR DUCT
- VD DAMPER CONTROL

CFM	
SIZE	MK

ROUND FLEX DUCT, MAX. LENGTH 16'-0", MIN. R-6.
DUCT SIZE AS FOLLOWS:
- 250 CFM TO 350 CFM = 9"
- 200 CFM TO 250 CFM = 8"
- 150 CFM TO 200 CFM = 7"
- 100 CFM TO 150 CFM = 6

DAMMON ENGINEERING, INC.
LOUISIANA & MISSISSIPPI
www.dammonengineering.com
info@dammonengineering.com
PH: 985.649.5832
Chief Engineer: Brian Mistich, PE
5540 Crosswalk Trace Trail
Slidell, LA 70458

REVISIONS

#	DESCRIPTION	DATE

SEAL:

MECHANICAL RENOVATIONS
BOYET JUNIOR HIGH SCHOOL
54295 Rebel Dr.
Slidell, LA 70461

JOB No:	
DATE:	12-1-2022
DRAWN BY:	CKD
CHECKED BY:	BAM

© 2022 DAMMON ENGINEERING, INC. ALL RIGHTS ARE RESERVED. THIS DOCUMENT IS THE PROPERTY OF DAMMON ENGINEERING, INC. AND MUST NOT BE REPRODUCED OR TRANSMITTED IN WHOLE OR IN PART WITHOUT THE EXPRESS WRITTEN PERMISSION OF DAMMON ENGINEERING, INC. THIS DOCUMENT IS PROVIDED FOR USE ON THIS PROJECT ONLY. THE PLANS WERE PREPARED AND DEVELOPED WITHOUT REGARD TO ANY FUTURE PROJECT. ANY USE OF THESE PLANS ON ANY OTHER PROJECT IS PROHIBITED.

SHEET TITLE:
MECHANICAL PLAN

DRAWING NUMBER:
M101

SHEET No: 2 of 7

FILE NAME: J:\- Schools Public\127 TOMMY PARISH SCHOOL BOARD\Boyet Junior High School Gym\Current Dwgs\M101 - Mechanical Plan.dwg PLOT DATE & TIME: Tuesday, December 20, 2022 8:13:39 AM