FILE NAME: J:\... Schools Public\ST TAMMANY PARISH SCHOOL BOARD\2488 - Boyet Junior High School Gym\Current Docs\2101 - Existing Plan.dwg - PLOT DATE & TIME: Tuesday, February 7, 2023 1:39:16 PM

LEGEND

DEMO EQUIPMENT AND ELECTRICAL

DEMO NOTES

1. EXISTING CONDUIT AND WIRE IN FLOOR SLAB TO BE REUSED
2. TRACE OUT CONDUIT AND WIRE AND REMOVE BACK TO SOURCE. REMOVE WIRE FROM BREAKER AND LABEL AS SPARE.
3. EXISTING GYM PANEL SHALL BE REPLACED.

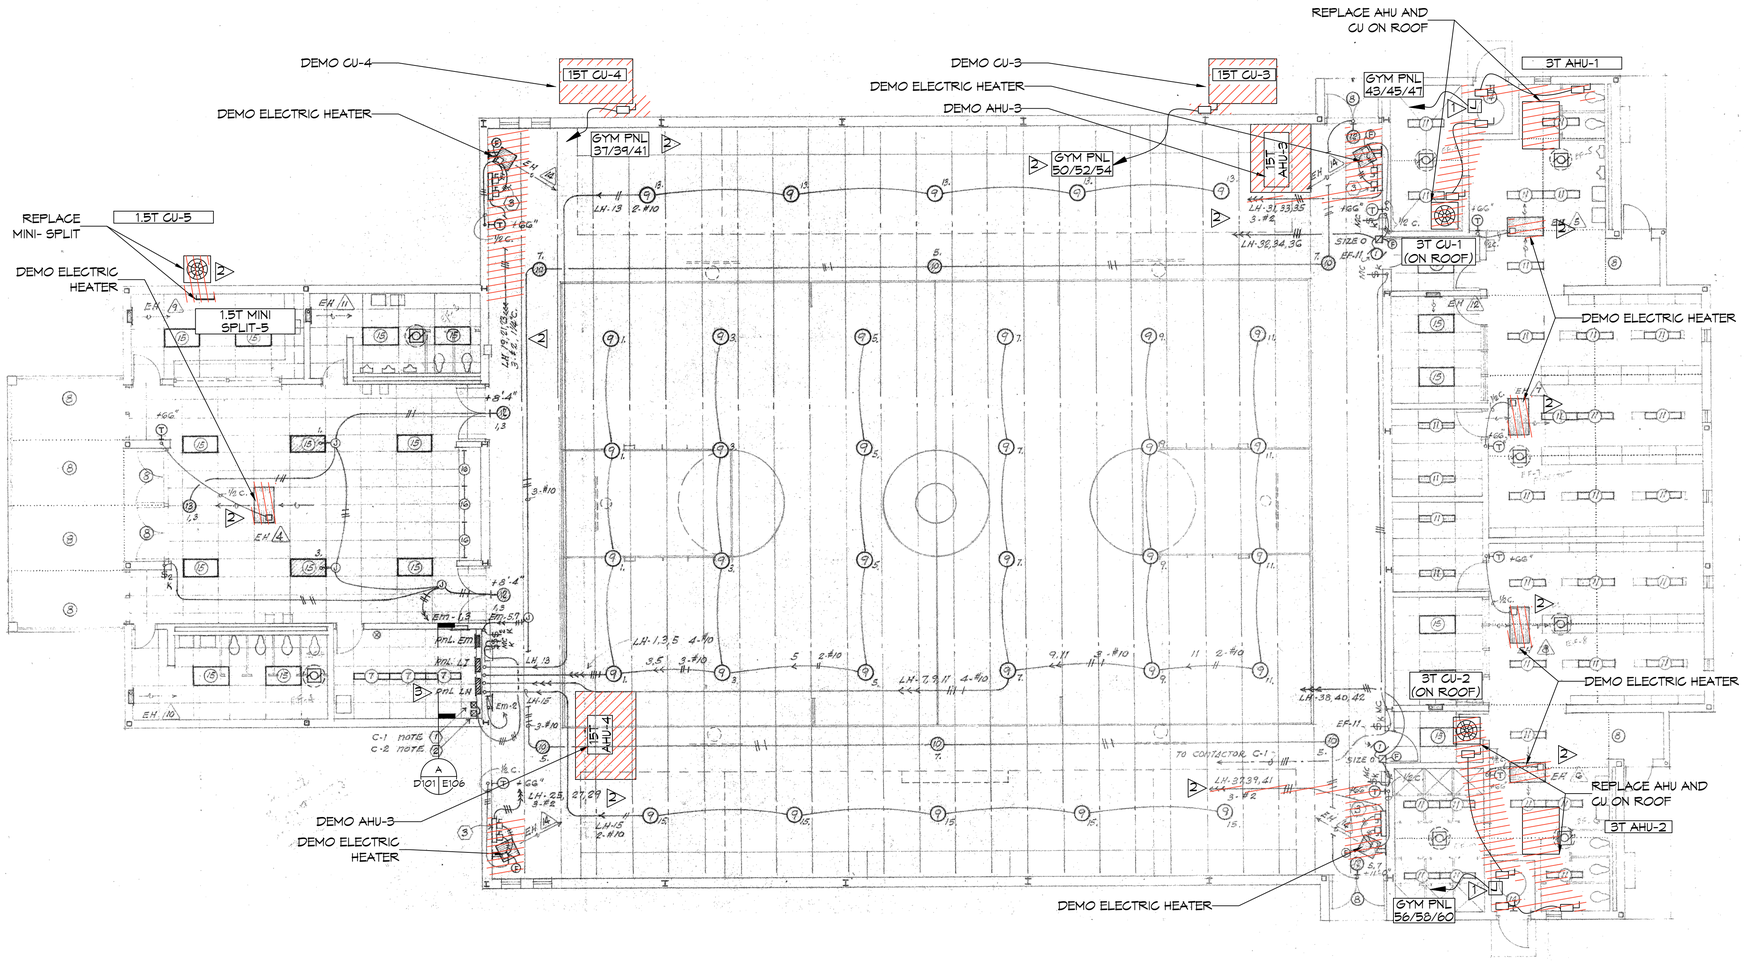

1 DEMO PLAN
SCALE: 1/8"= 1'-0"

DAMMON ENGINEERING, INC.
LOUISIANA & MISSISSIPPI
www.dammonengineering.com
info@dammonengineering.com
PH: 985.649.5832

Chief Engineer: Brian Mistich, PE
501 Cousin Trail
Slidell, LA 70458

REVISIONS

#	DESCRIPTION	DATE

SEAL:

MECHANICAL RENOVATIONS
BOYET JUNIOR HIGH SCHOOL
54295 Rebel Dr.
Slidell, LA 70461

JOB No: 2488 | DATE: 12-1-2022 | BAM
DRAWN BY: CKD | CHECKED BY:

All ideas, designs, arrangements and plans indicated or represented by this drawing are owned by and are the property of Dammon Engineering, and were created, evolved and developed for use on and in connection with the specified project. None of such ideas, designs, arrangements or plans shall be used by or disclosed to any person, firm or corporation for any purpose whatsoever without the written permission of Dammon Engineering. Visual contact with these drawings shall constitute prima facie evidence of the acceptance of these restrictions.

SHEET TITLE:
DEMO PLAN

DRAWING NUMBER:
D101

SHEET No: 2 of 7