NOTES:

1. EXISTING CONDUIT AND WIRE IN FLOOR SLAB TO BE REUSED
2. TRACE OUT CONDUIT AND WIRE AND REMOVE BACK TO SOURCE. REMOVE WIRE FROM BREAKER AND LABEL AS SPARE.
3. EXISTING GYM PANEL SHALL BE REPLACED.

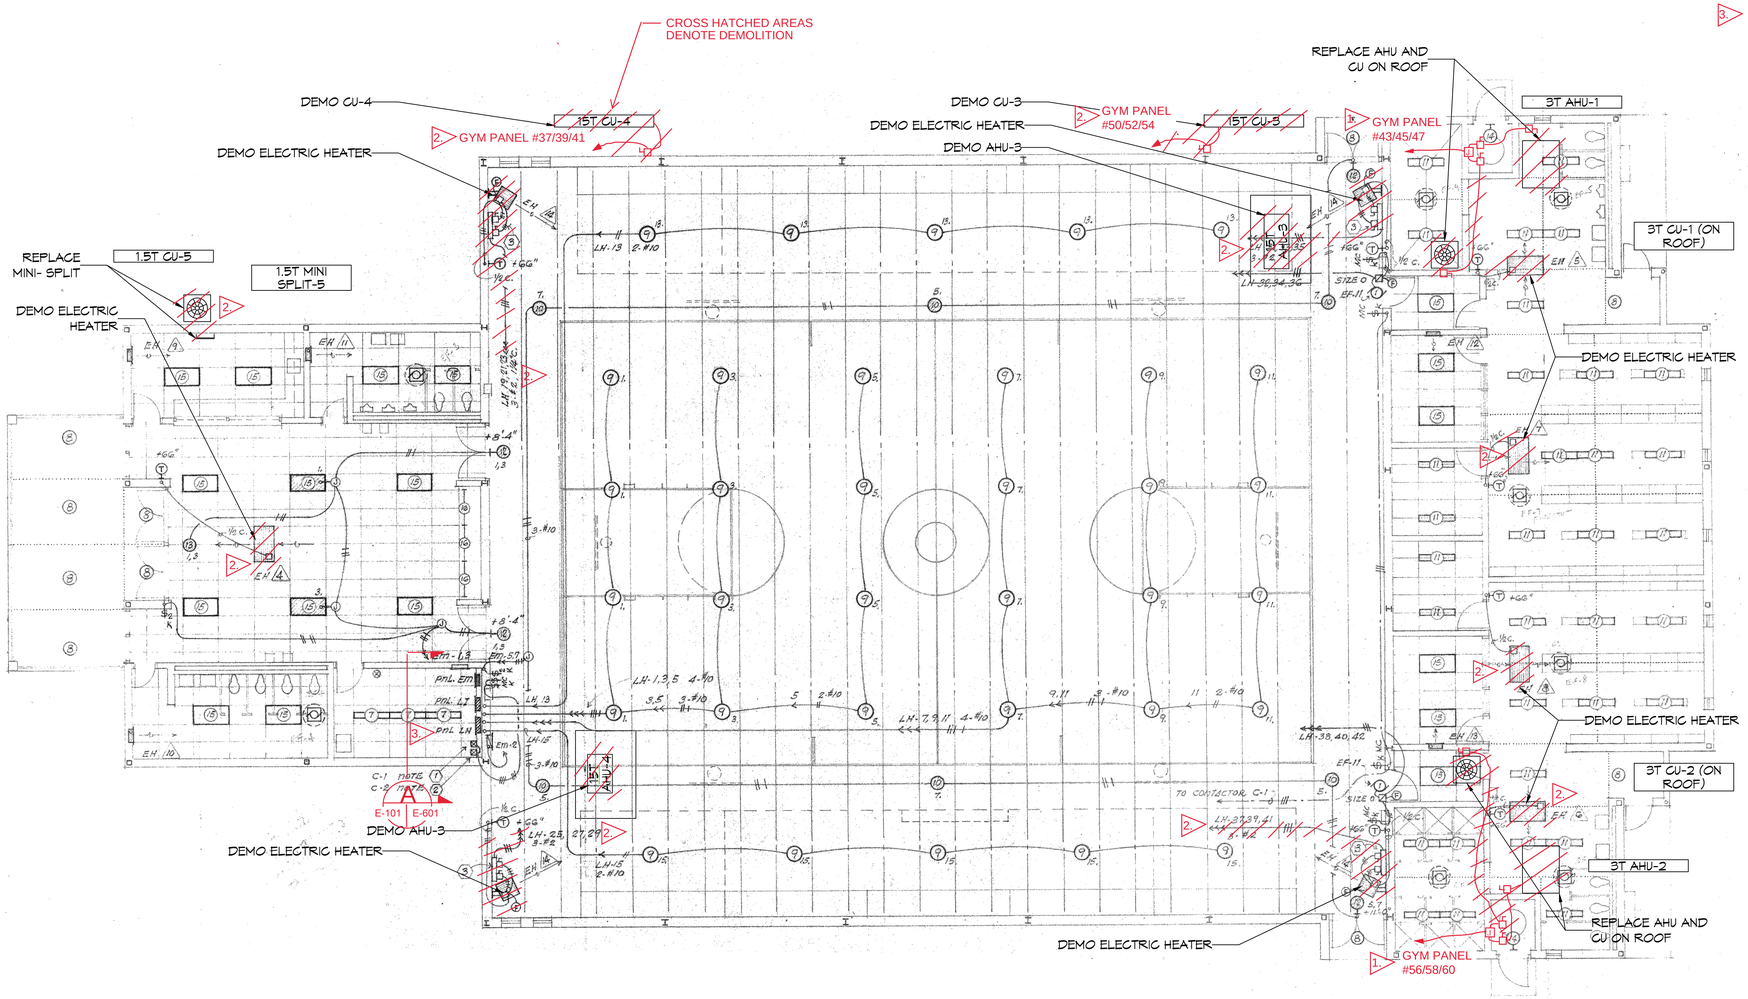

1 DEMO PLAN
SCALE: 1/8"= 1'-0"

DAMMON ENGINEERING, INC.
LOUISIANA & MISSISSIPPI
www.dammonengineering.com
info@dammonengineering.com
PH: 985.649.5832
Chief Engineer: Brian Mistich, PE
5540 Oakwood Trail
Slidell, LA 70458

#	DESCRIPTION	DATE

REVISIONS

SEAL:

MECHANICAL RENOVATIONS
BOYET JUNIOR HIGH SCHOOL
54285 Rebel Dr.
Slidell, LA 70461

JOB No: 2463 DATE: 12-1-2022
DRAWN BY: CKD CHECKED BY: BAM

THIS DRAWING IS AN INSTRUMENT OF SERVICE AND IS THE PROPERTY OF DAMMON ENGINEERING, INC. AND SHALL REMAIN THE PROPERTY OF DAMMON ENGINEERING, INC. THE REPRODUCTION, ALTERATION OR USE FOR ANY PURPOSE OTHER THAN THAT AUTHORIZED BY DAMMON ENGINEERING, INC. IS FORBIDDEN. ANY ALTERATIONS MADE TO THIS DRAWING BY OTHERS WITHOUT THE WRITTEN CONSENT OF DAMMON ENGINEERING, INC. SHALL BE DEEMED TO BE THE PRODUCT OF THE PERSON MAKING SUCH ALTERATIONS.

SHEET TITLE:
DEMO PLAN

DRAWING NUMBER:
D101

SHEET No: 2 of 7