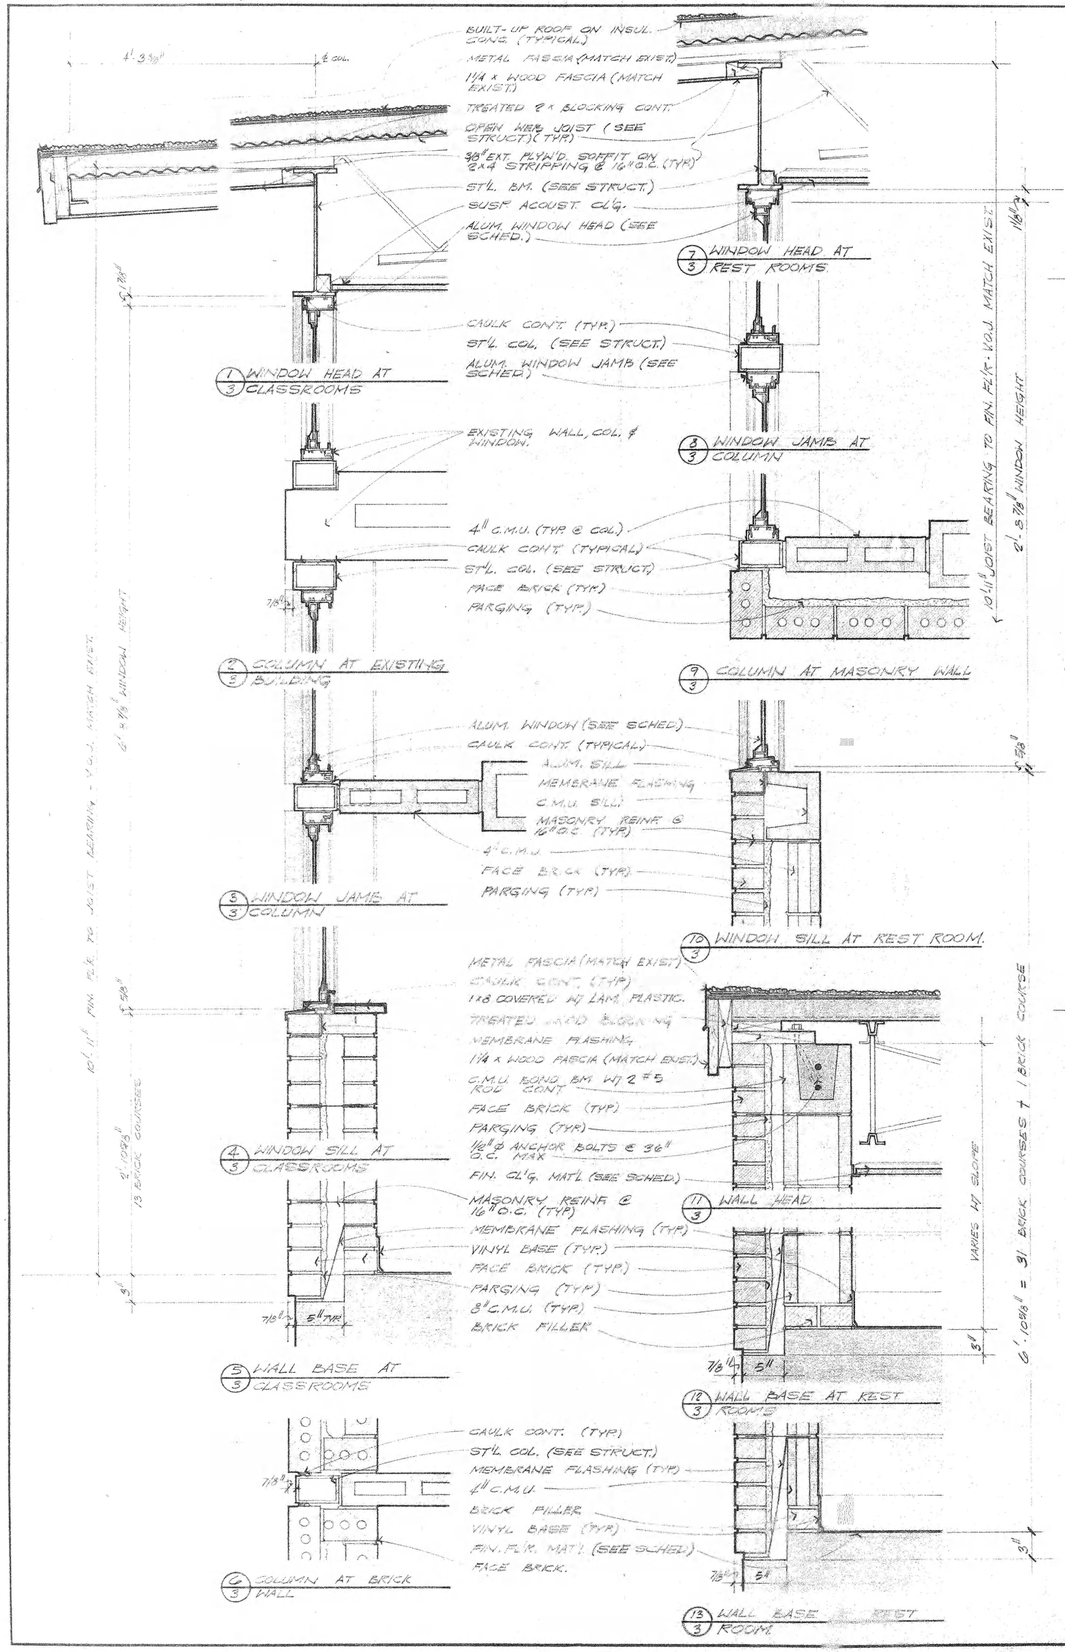

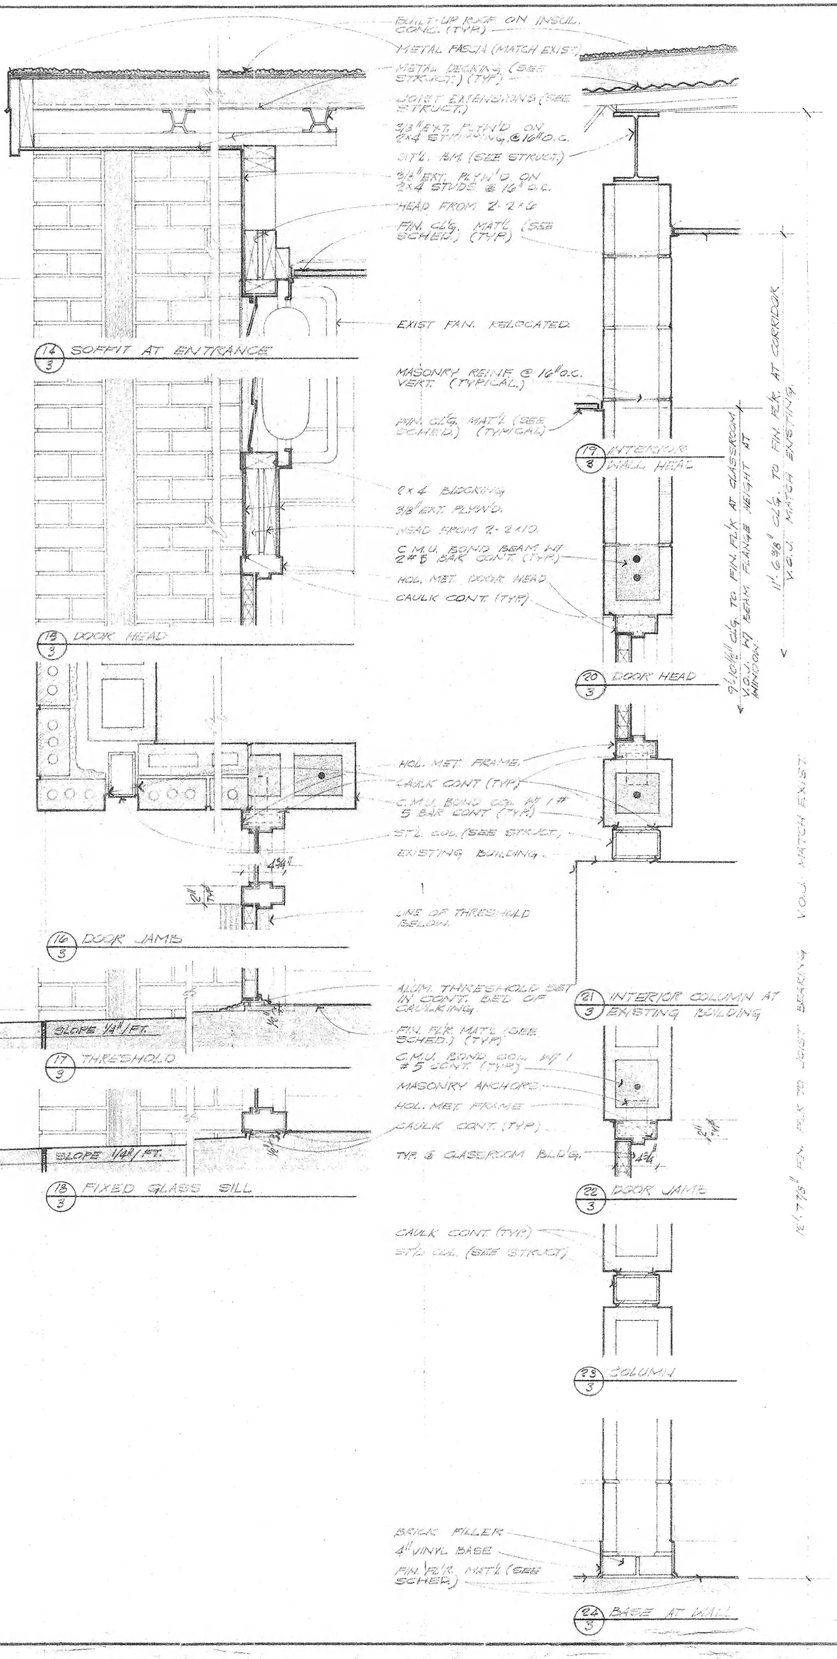

ARCHITECTURAL DETAILS
SCALE: 1½" = 1'-0"

project no. 3025
drawn PAB
checked SWH
date 2-9-78
revised

HAMILTON, MEYER and ASSOCIATES, INC.
ARCHITECT — and — ENGINEER

CLASSROOM - ARCHITECTURAL DETAILS

ADDITIONS TO BOYET JUNIOR HIGH SCHOOL
SLIDELL, LOUISIANA
ST. TAMMANY PARISH SCHOOL BOARD, OWNER

sheet no. 3 of 7 sheets