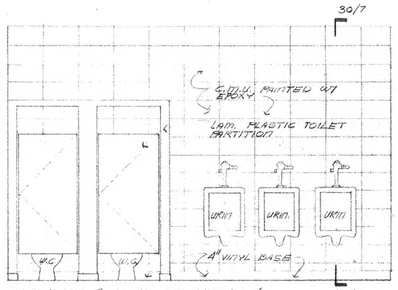

1/6 ELEVATION @ MEN - ROOM NO 4

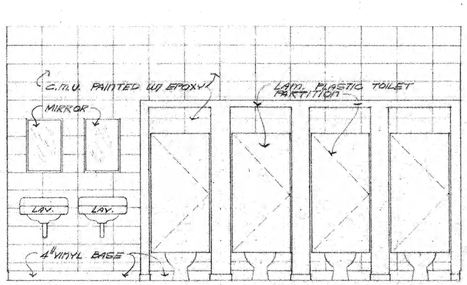

2/6 ELEVATION @ WOMEN - ROOM NO 5

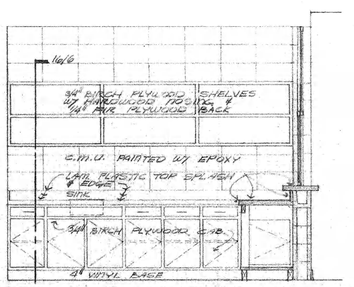

3/6 ELEVATION @ CONCESSION - ROOM NO 3
OMIT CABINET IN ALT. NO 1

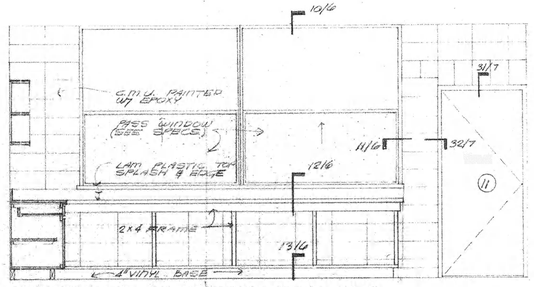

4/6 ELEVATION @ CONCESSION - ROOM NO 3
OMIT CABINET IN ALT NO 1 (COUNTER TOP BELOW PASS WINDOW TO REMAIN)

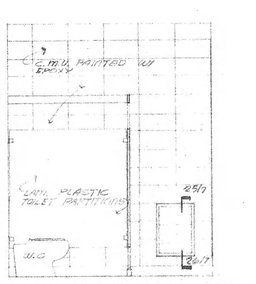

5/6 ELEVATION @ ROOM NO 20

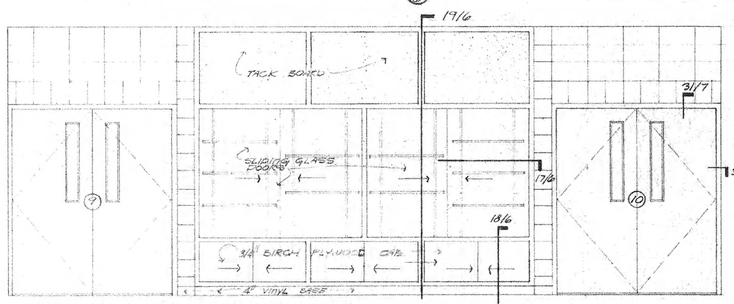

6/6 ELEVATION @ LOBBY - ROOM NO 2
OMIT TROPHY CASE IN ALT NO 1

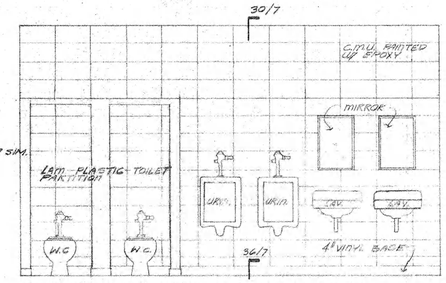

7/6 ELEVATION @ DRY GAF - ROOM NO 10

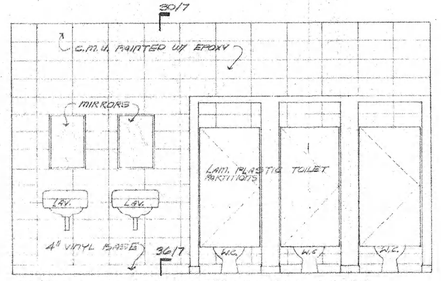

8/6 ELEVATION @ DRY GAF - ROOM NO 20

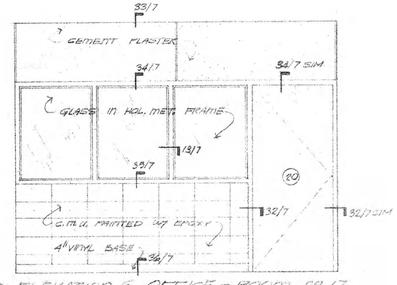

9/6 ELEVATION @ OFFICE - ROOM NO 17

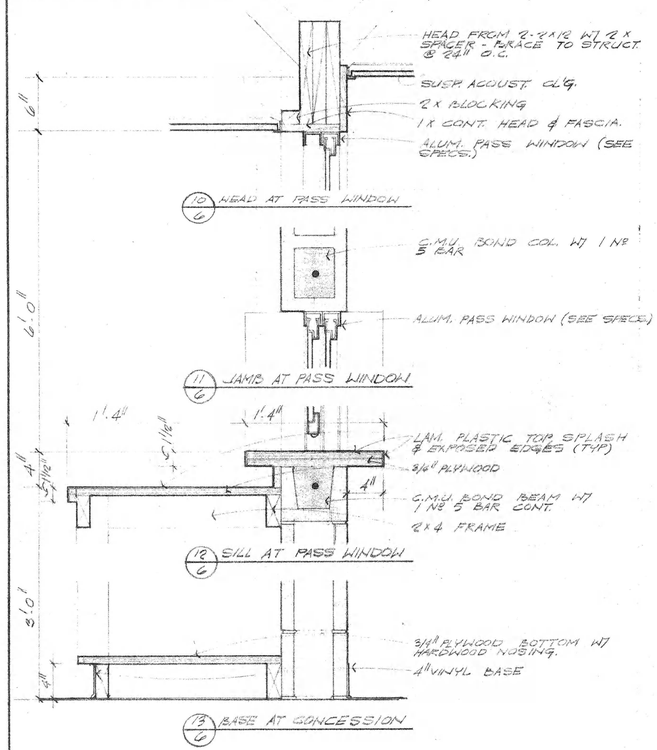

10/6 HEAD AT PASS WINDOW
11/6 JAMB AT PASS WINDOW
12/6 SILL AT PASS WINDOW
13/6 BASE AT CONCESSION

PASS WINDOW DETAILS
SCALE 1 1/2" = 1'-0"

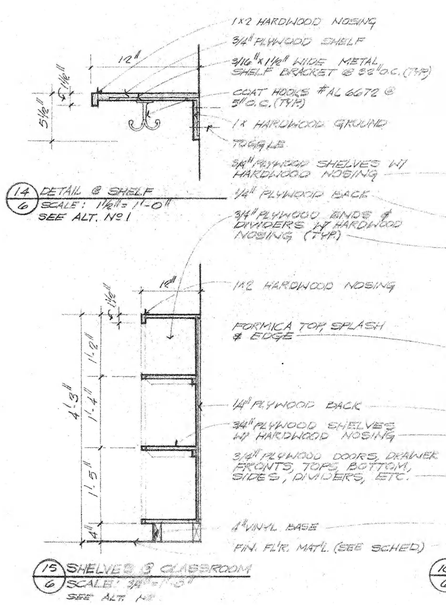

14/6 DETAIL @ SHELF
SCALE: 11 1/2" = 1'-0"
SEE ALT. NO 1

15/6 SHELVES @ CLASSROOM
SCALE: 3/4" = 1'-0"
SEE ALT. NO 1

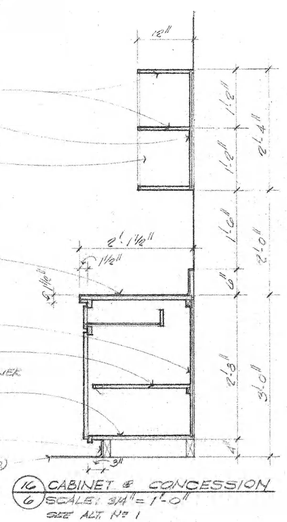

16/6 CABINET @ CONCESSION
SCALE: 3/4" = 1'-0"
SEE ALT. NO 1

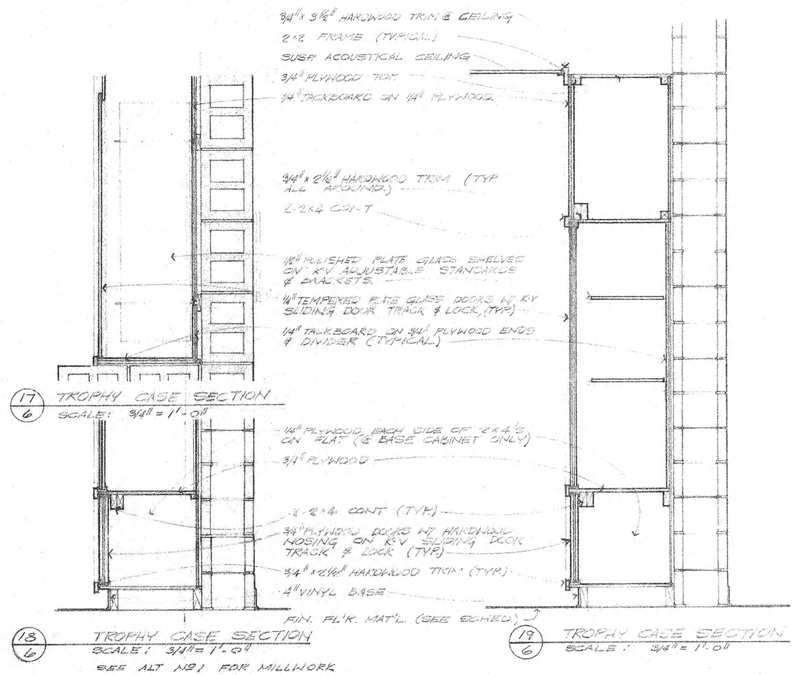

17/6 TROPHY CASE SECTION
SCALE: 3/4" = 1'-0"

18/6 TROPHY CASE SECTION
SCALE: 3/4" = 1'-0"
SEE ALT NO 1 FOR MILLWORK

19/6 TROPHY CASE SECTION
SCALE: 3/4" = 1'-0"

project no. 503
drawn MB
checked SMH
date 2-7-72
revised

HAMILTON, MEYER and ASSOCIATES, INC.
ARCHITECT — and — ENGINEER

INTERIOR ELEVATIONS

ADDITIONS TO BOYET JUNIOR HIGH SCHOOL
SLIDELL, LOUISIANA
ST TAMMANY PARISH SCHOOL BOARD, OWNER

sheet no. 6 of 7 sheets