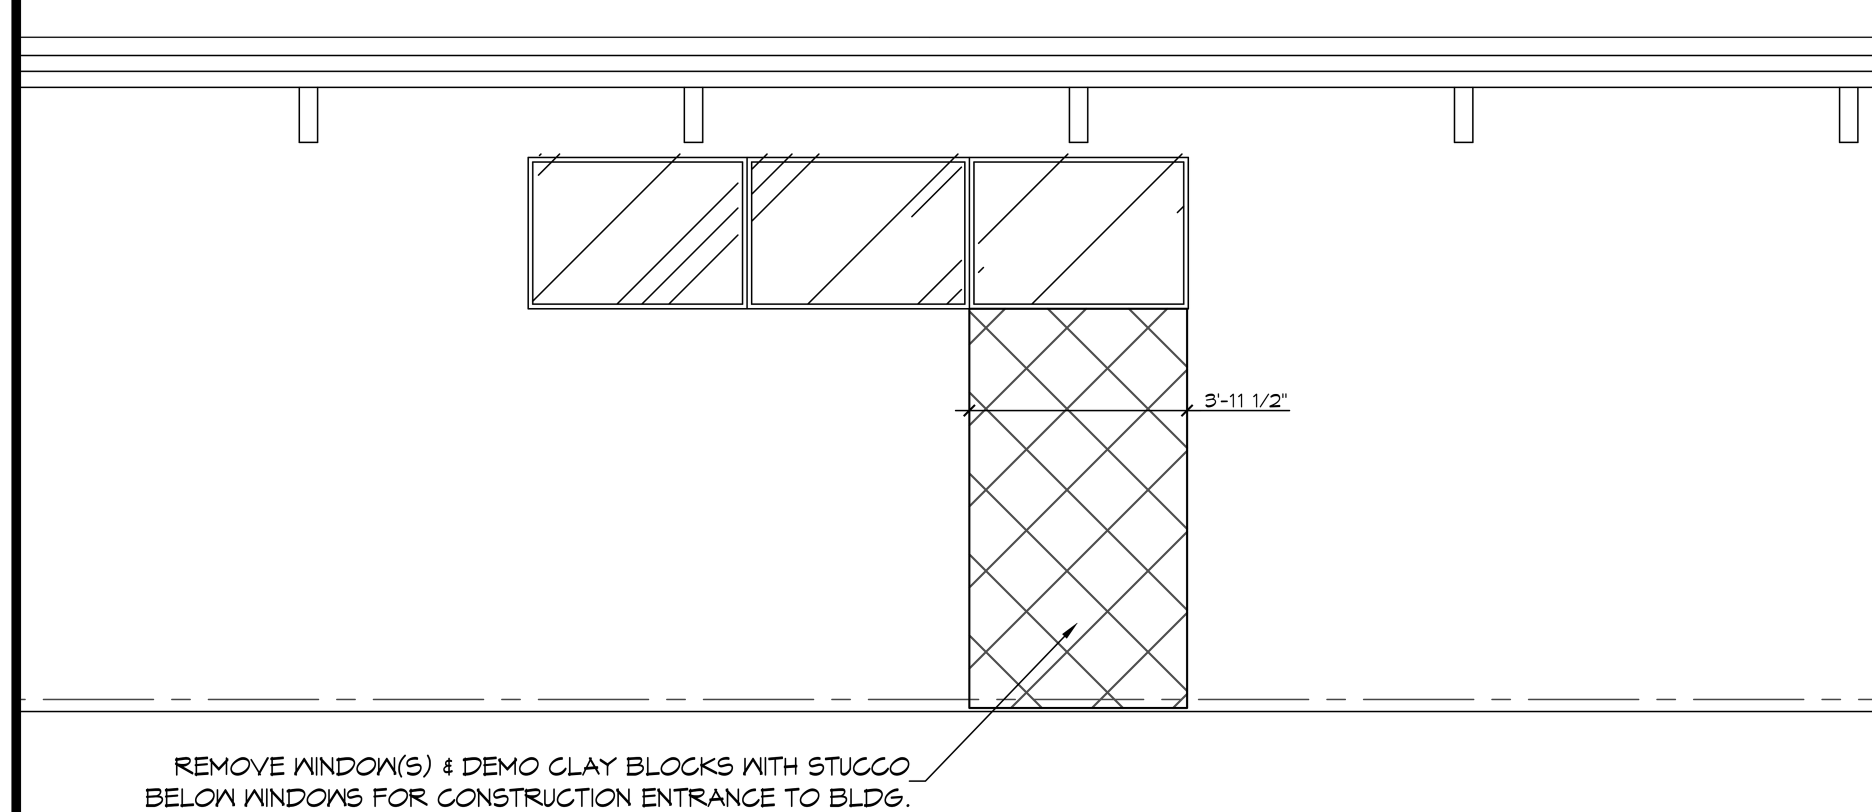

A DEMO ELEVATION
SCALE: 1/2"= 1'-0"

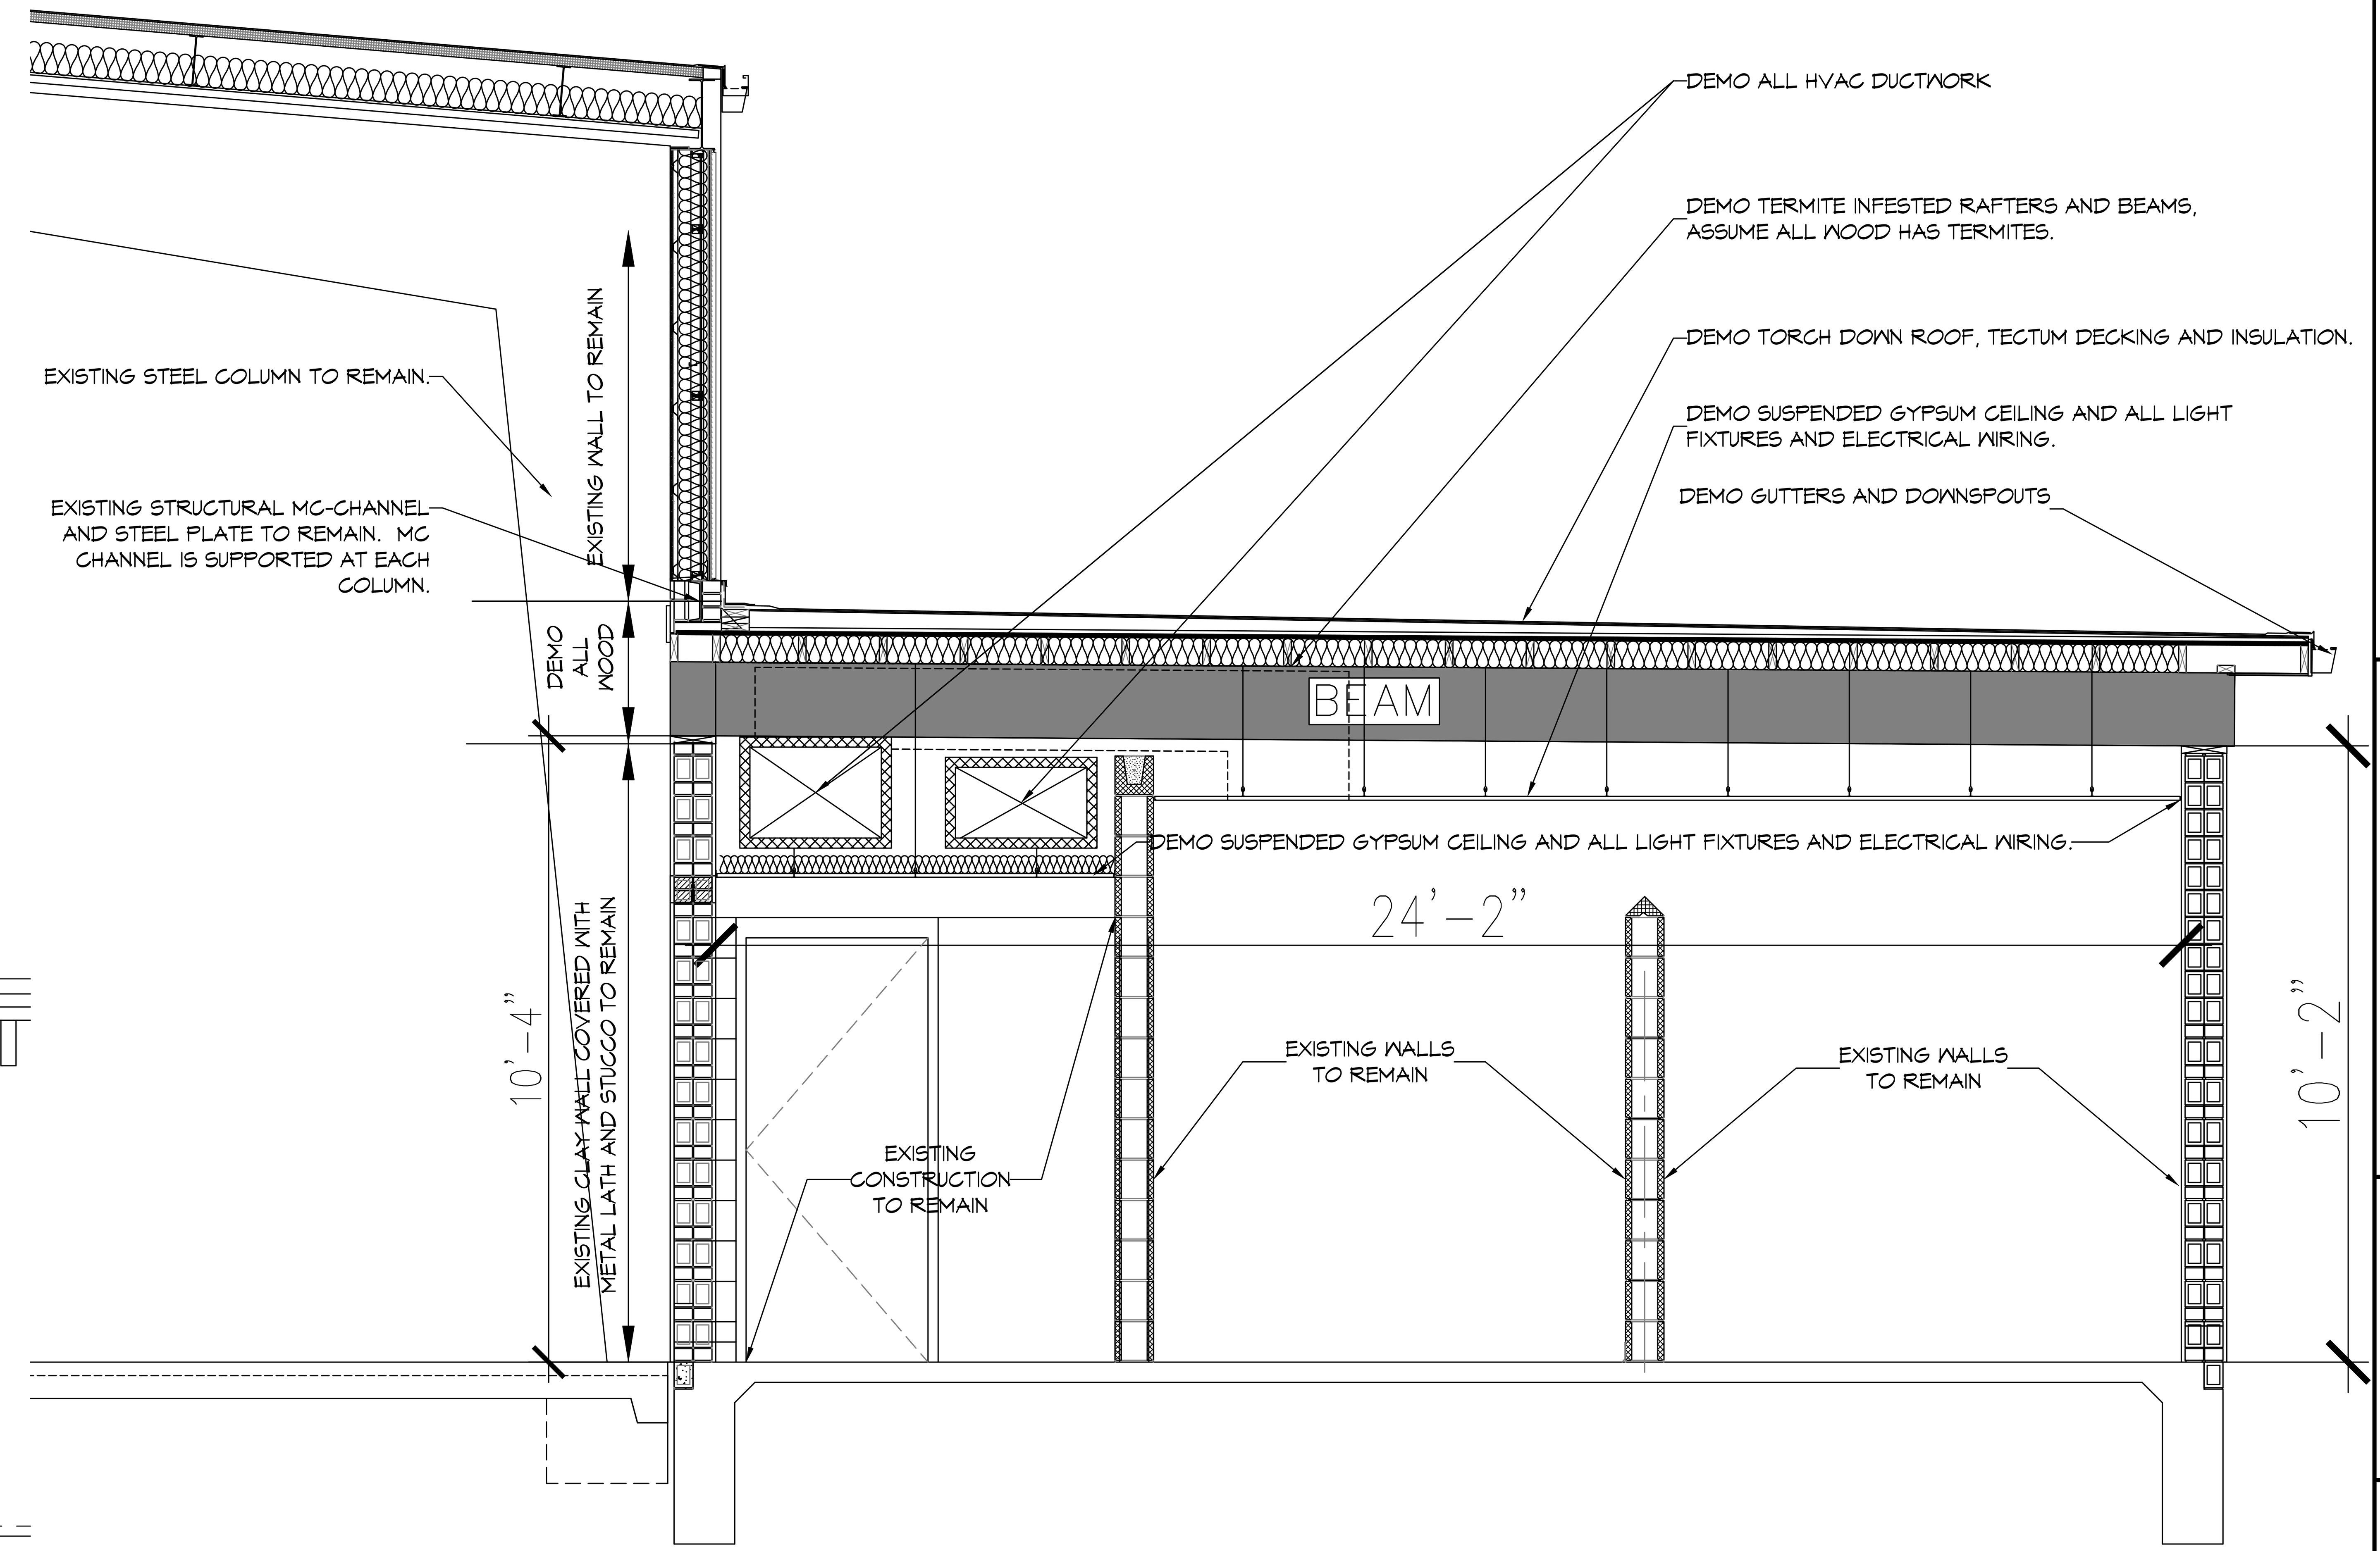

B DEMO SECTION
SCALE: 1/2"= 1'-0"

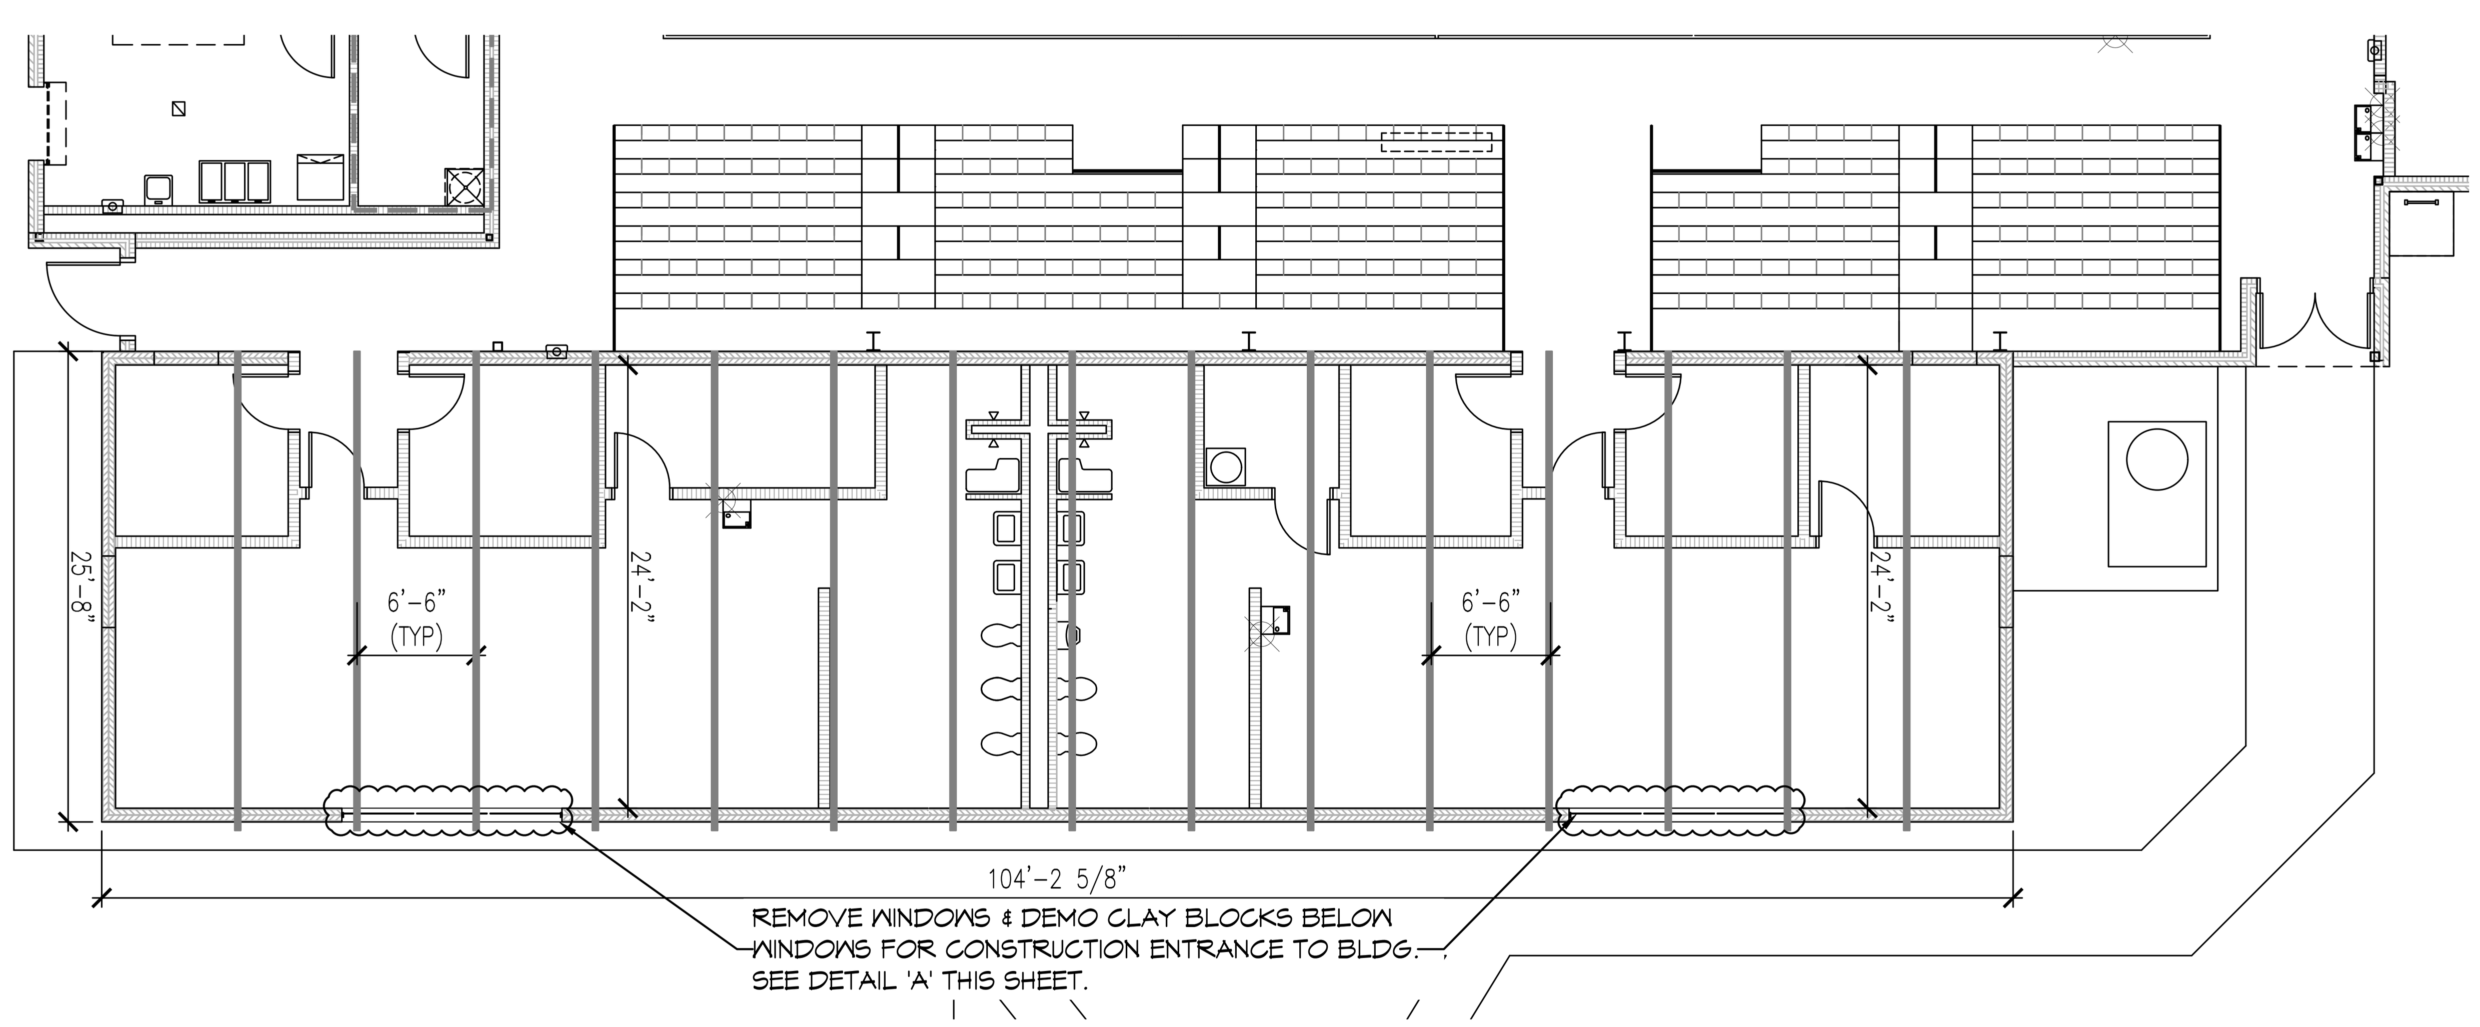

1 DEMO PLAN
SCALE: 1/8"= 1'-0"

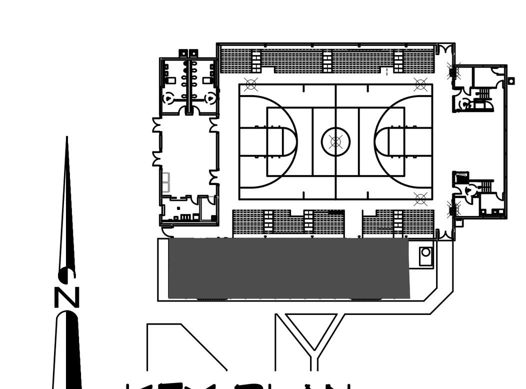

KEY PLAN
SCALE: N.T.S.

DAMMON ENGINEERING, INC.
LOUISIANA & MISSISSIPPI

Chief Engineer: Brian Mistich, PE
554 Old Spanish Trail
Slidell, LA 70458
www.dammonengineering.com
info@dammonengineering.com
PH: 985.649.5832

#	DESCRIPTION	DATE
	REVISIONS	

SEAL:

ROOF STRUCTURE REPLACEMENT
ST TAMMANY JUNIOR HIGH SCHOOL
59295 Rebel Dr,
Slidell, LA 70461

JOB No:	2508	DATE:	12-2-2024
DRAWN BY:	CKD	CHECKED BY:	BAM

The above drawings and specifications, designs and arrangements represented thereby are and shall remain the property of Dammon Engineering, and no part thereof shall be copied, disclosed to others, or used in connection with any work or project other than the specific project for which the have been prepared and developed without written consent of Dammon Engineering. Visual contact with these drawings or specifications shall constitute conclusive evidence of acceptance of these restrictions.

SHEET TITLE:
DEMO PLAN

DRAWING NUMBER:
D101