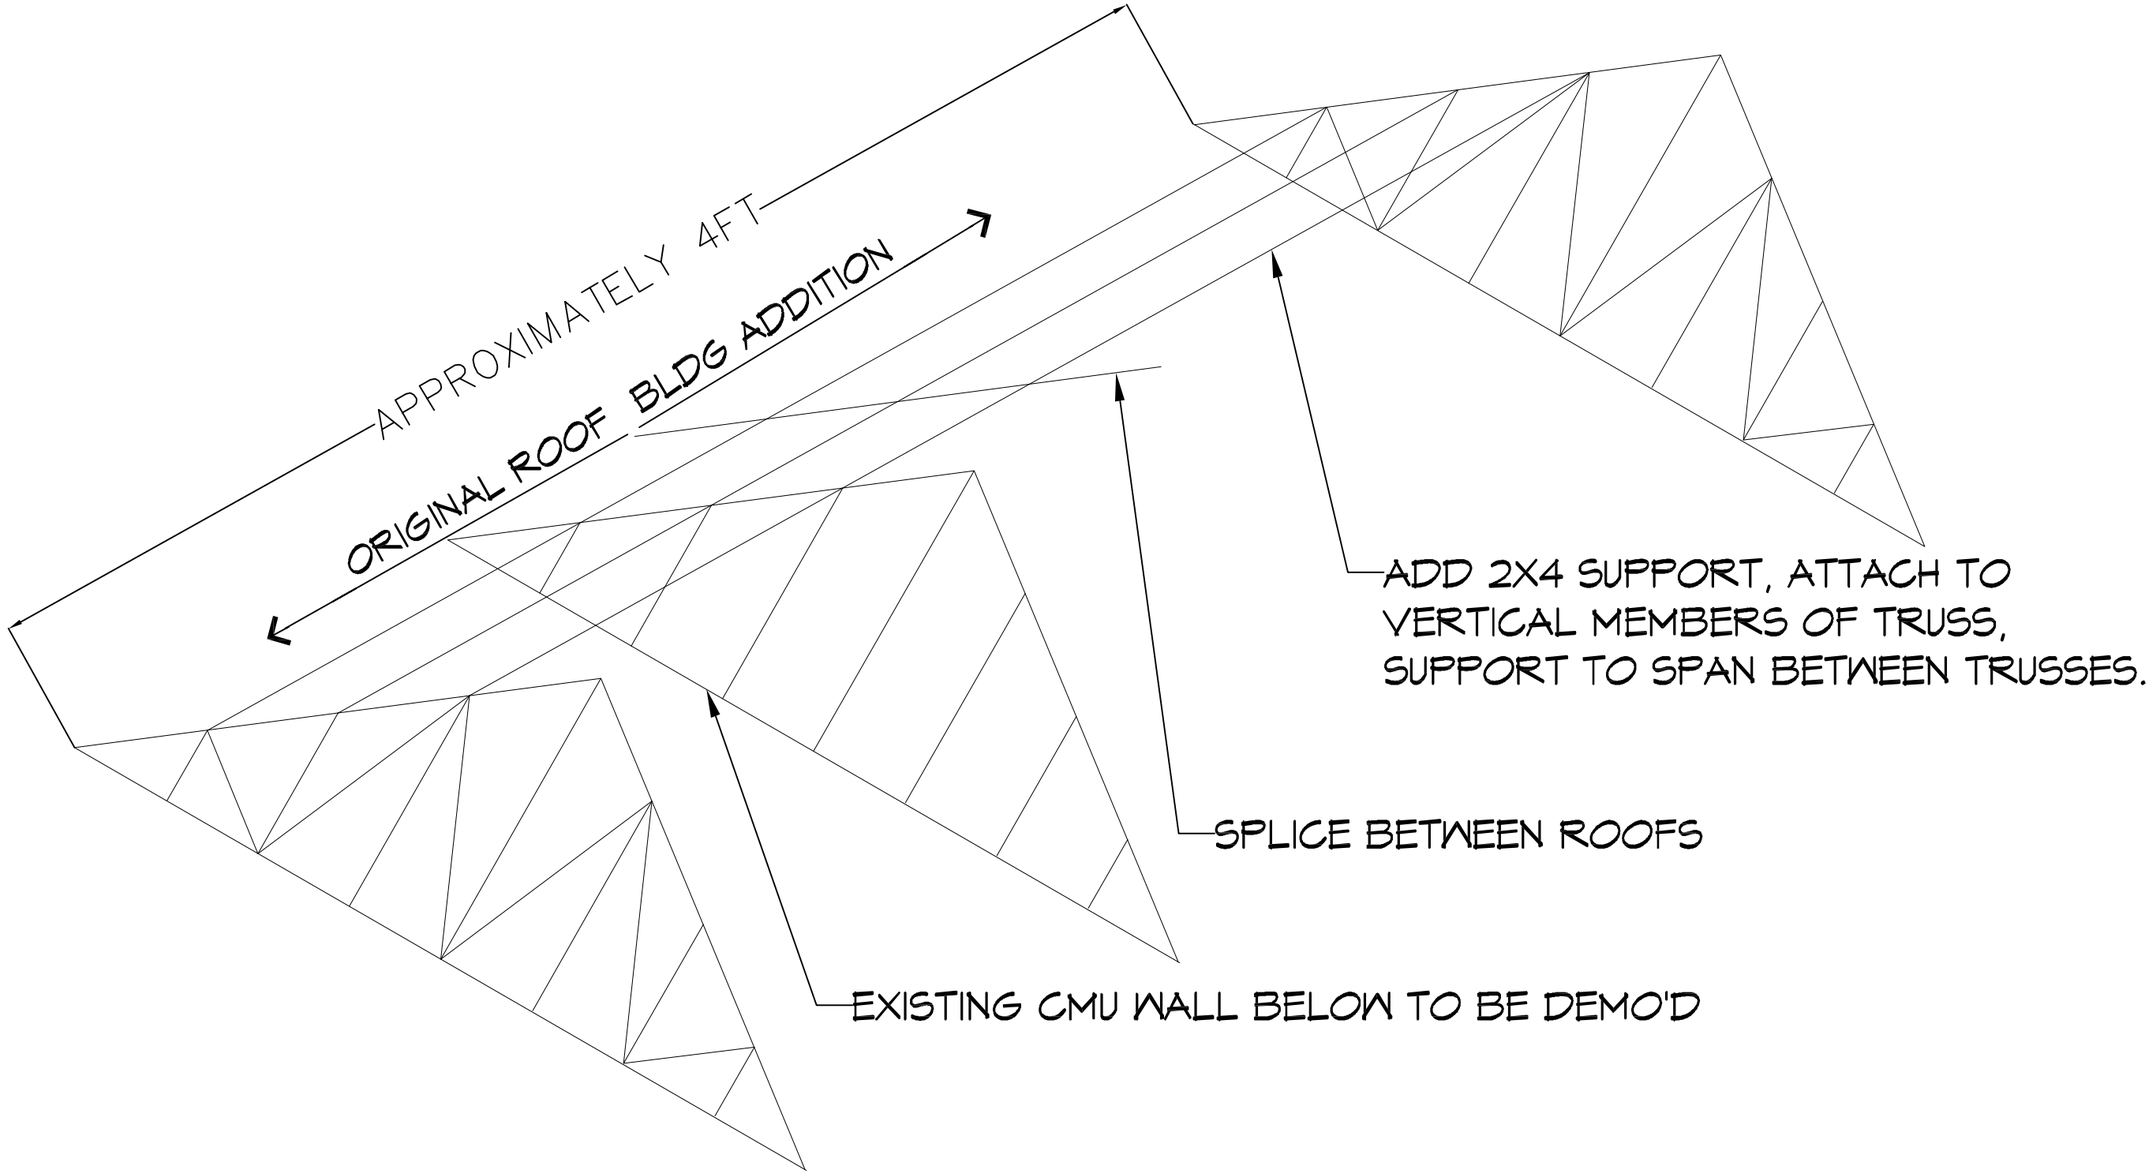

2 ISO
SCALE: N.T.S.

DAMMON ENGINEERING, INC.
LOUISIANA & MISSISSIPPI
www.dammonengineering.com
info@dammonengineering.com
PH: 985.649.5832

Chief Engineer: Brian Alstich, PE
Sec. 01 Lowell Trail
Slidell, LA 70458

#	DESCRIPTION	DATE

REVISIONS

SEAL:

WALL DEMO & NEW BEAM

Fontainebleau High Field House Locker Room

100 Bulldog Dr.
Mandeville, LA 70471

STPSB PO:	P0248	DATE:	10/29/2019
DRAWN BY:	CPD	CHECKED BY:	BAK

SHEET TITLE:
WINDOW WALL REPAIR

DRAWING NUMBER:
SKA-2

SHEET No: