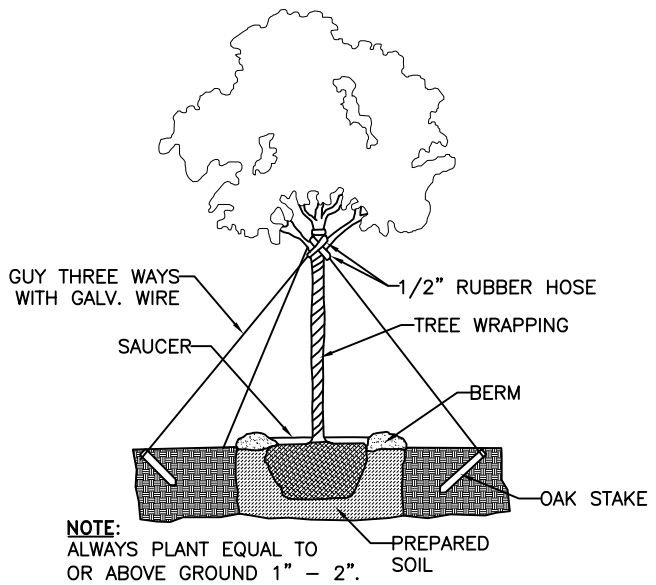

TYPICAL TREE PLANTING DETAIL

N. T. S.

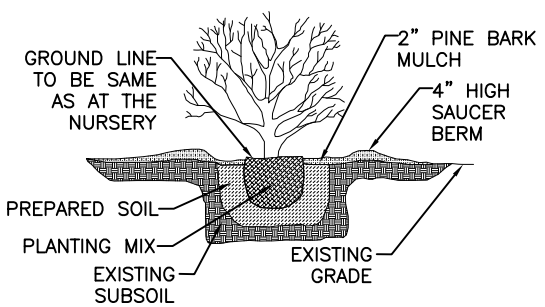

SHRUB DETAIL

N. T. S.

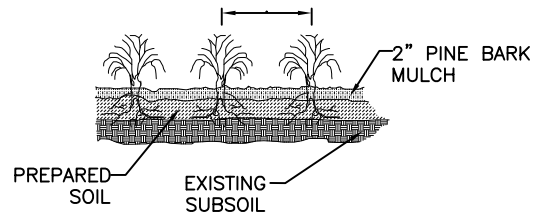

GROUND COVER DETAIL

N. T. S.

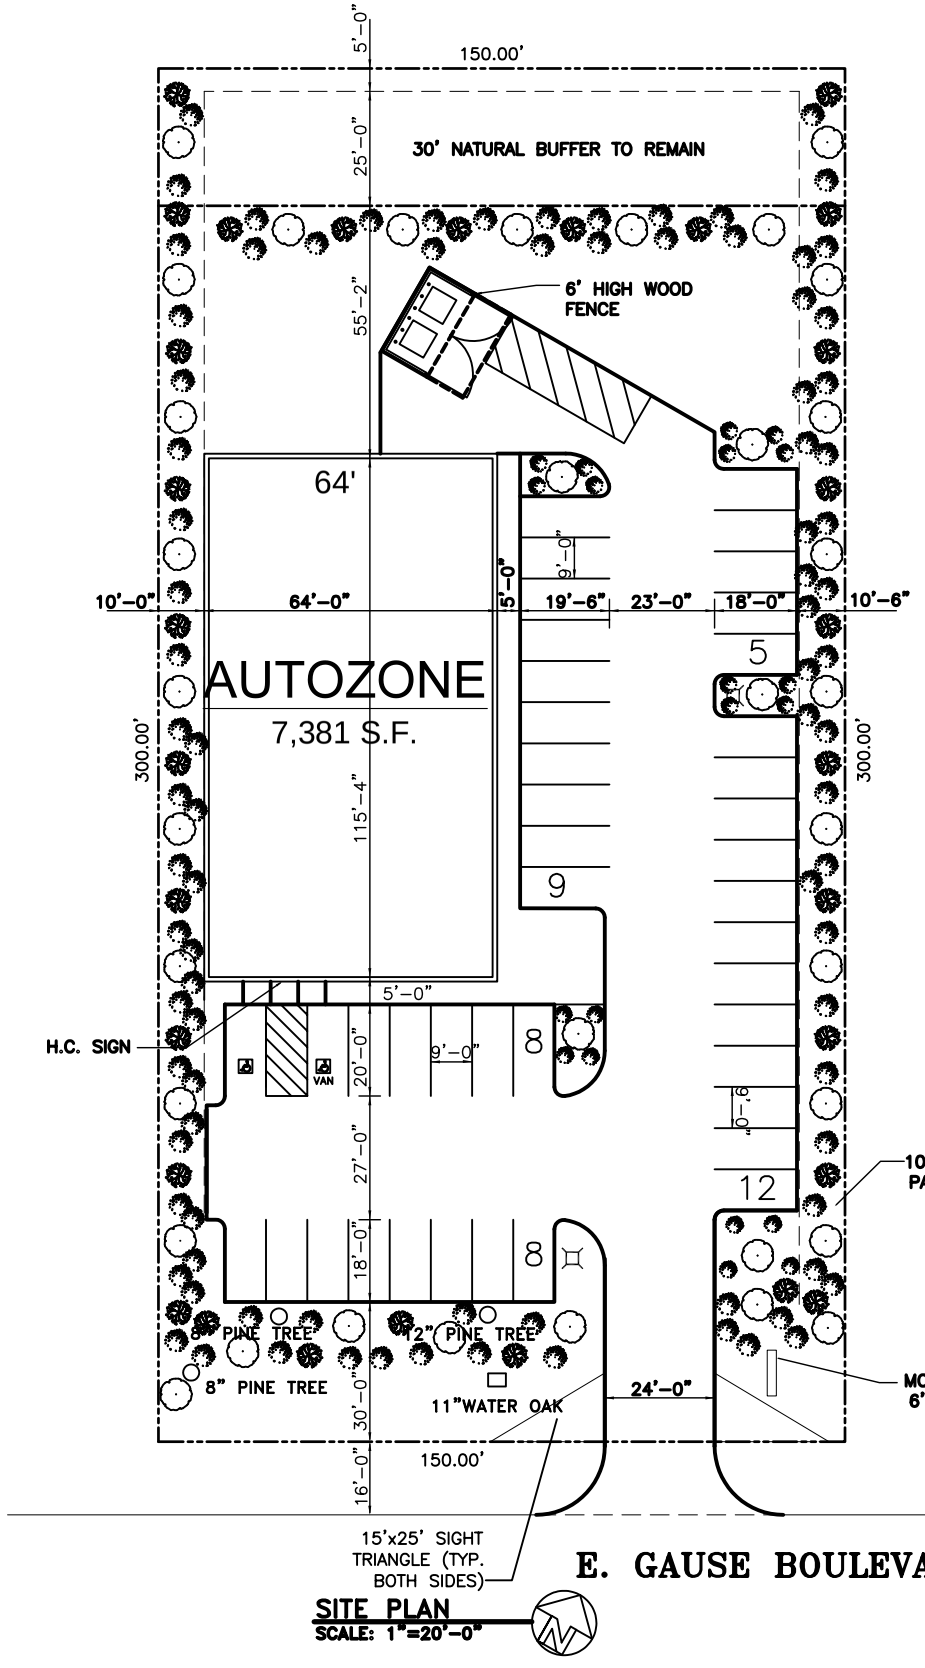

SITE PLAN

SCALE: 1"=20'-0"

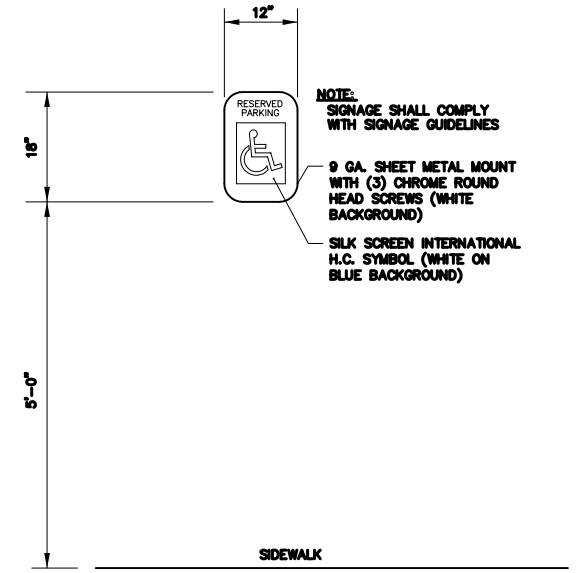

H.C. SIGN DETAIL

N.T.S.

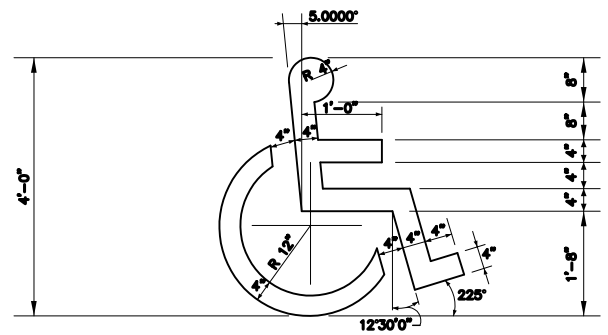

H.C. SYMBOL DETAIL

N.T.S.

LEGEND

- PROPERTY LINE
- SETBACK LINE
- SIGHTLINE TRIANGLE
- NEW BUILDING
- SINGLE LUMINAIRE
- HANDICAPPED PARKING

LANDSCAPE REQUIREMENTS

- SOUTHERN LIVE OAK, 4" CALIPER, MINIMUM HEIGHT OF 12' AND AND 5' FOOT SPAN, PLANTED ONE EVERY 30' O.C.
- RED OAK TREE–MINIMUM OF 12' HIGH. CALIPER OF 2–1/2" ONE PER 30' O.C.
- SHRUB, ONE PER 10' O.C.

NOTE: EXTERIOR LIGHTING SHALL BE SHADED OR INWARDLY DIRECTED IN SUCH A MANNER SO THAT NO DIRECT LIGHTING OR GLARE IS CAST BEYOND THE PROPERTY LINE. THE INTENSITY OF SUCH LIGHTING SHALL NOT EXCEED ONE FOOT CANDLE AS MEASURED AT THE ABUTTING PROPERTY LINE.

LANDSCAPING PLAN

AUTO ZONE
GAUSE BLVD.
SLIDELL, LOUISIANA

AUTO ZONE

DAMMON ENGINEERING. INC.
1095 FLORIDA AVENUE 985-649-5832 SLIDELL, LA. 70458
DAMMONENGINEERING.COM

SCALE: 1"=20'

FILE:

JOB NO.1749

DATE:03–14–06

SHEET
C – 4
OF