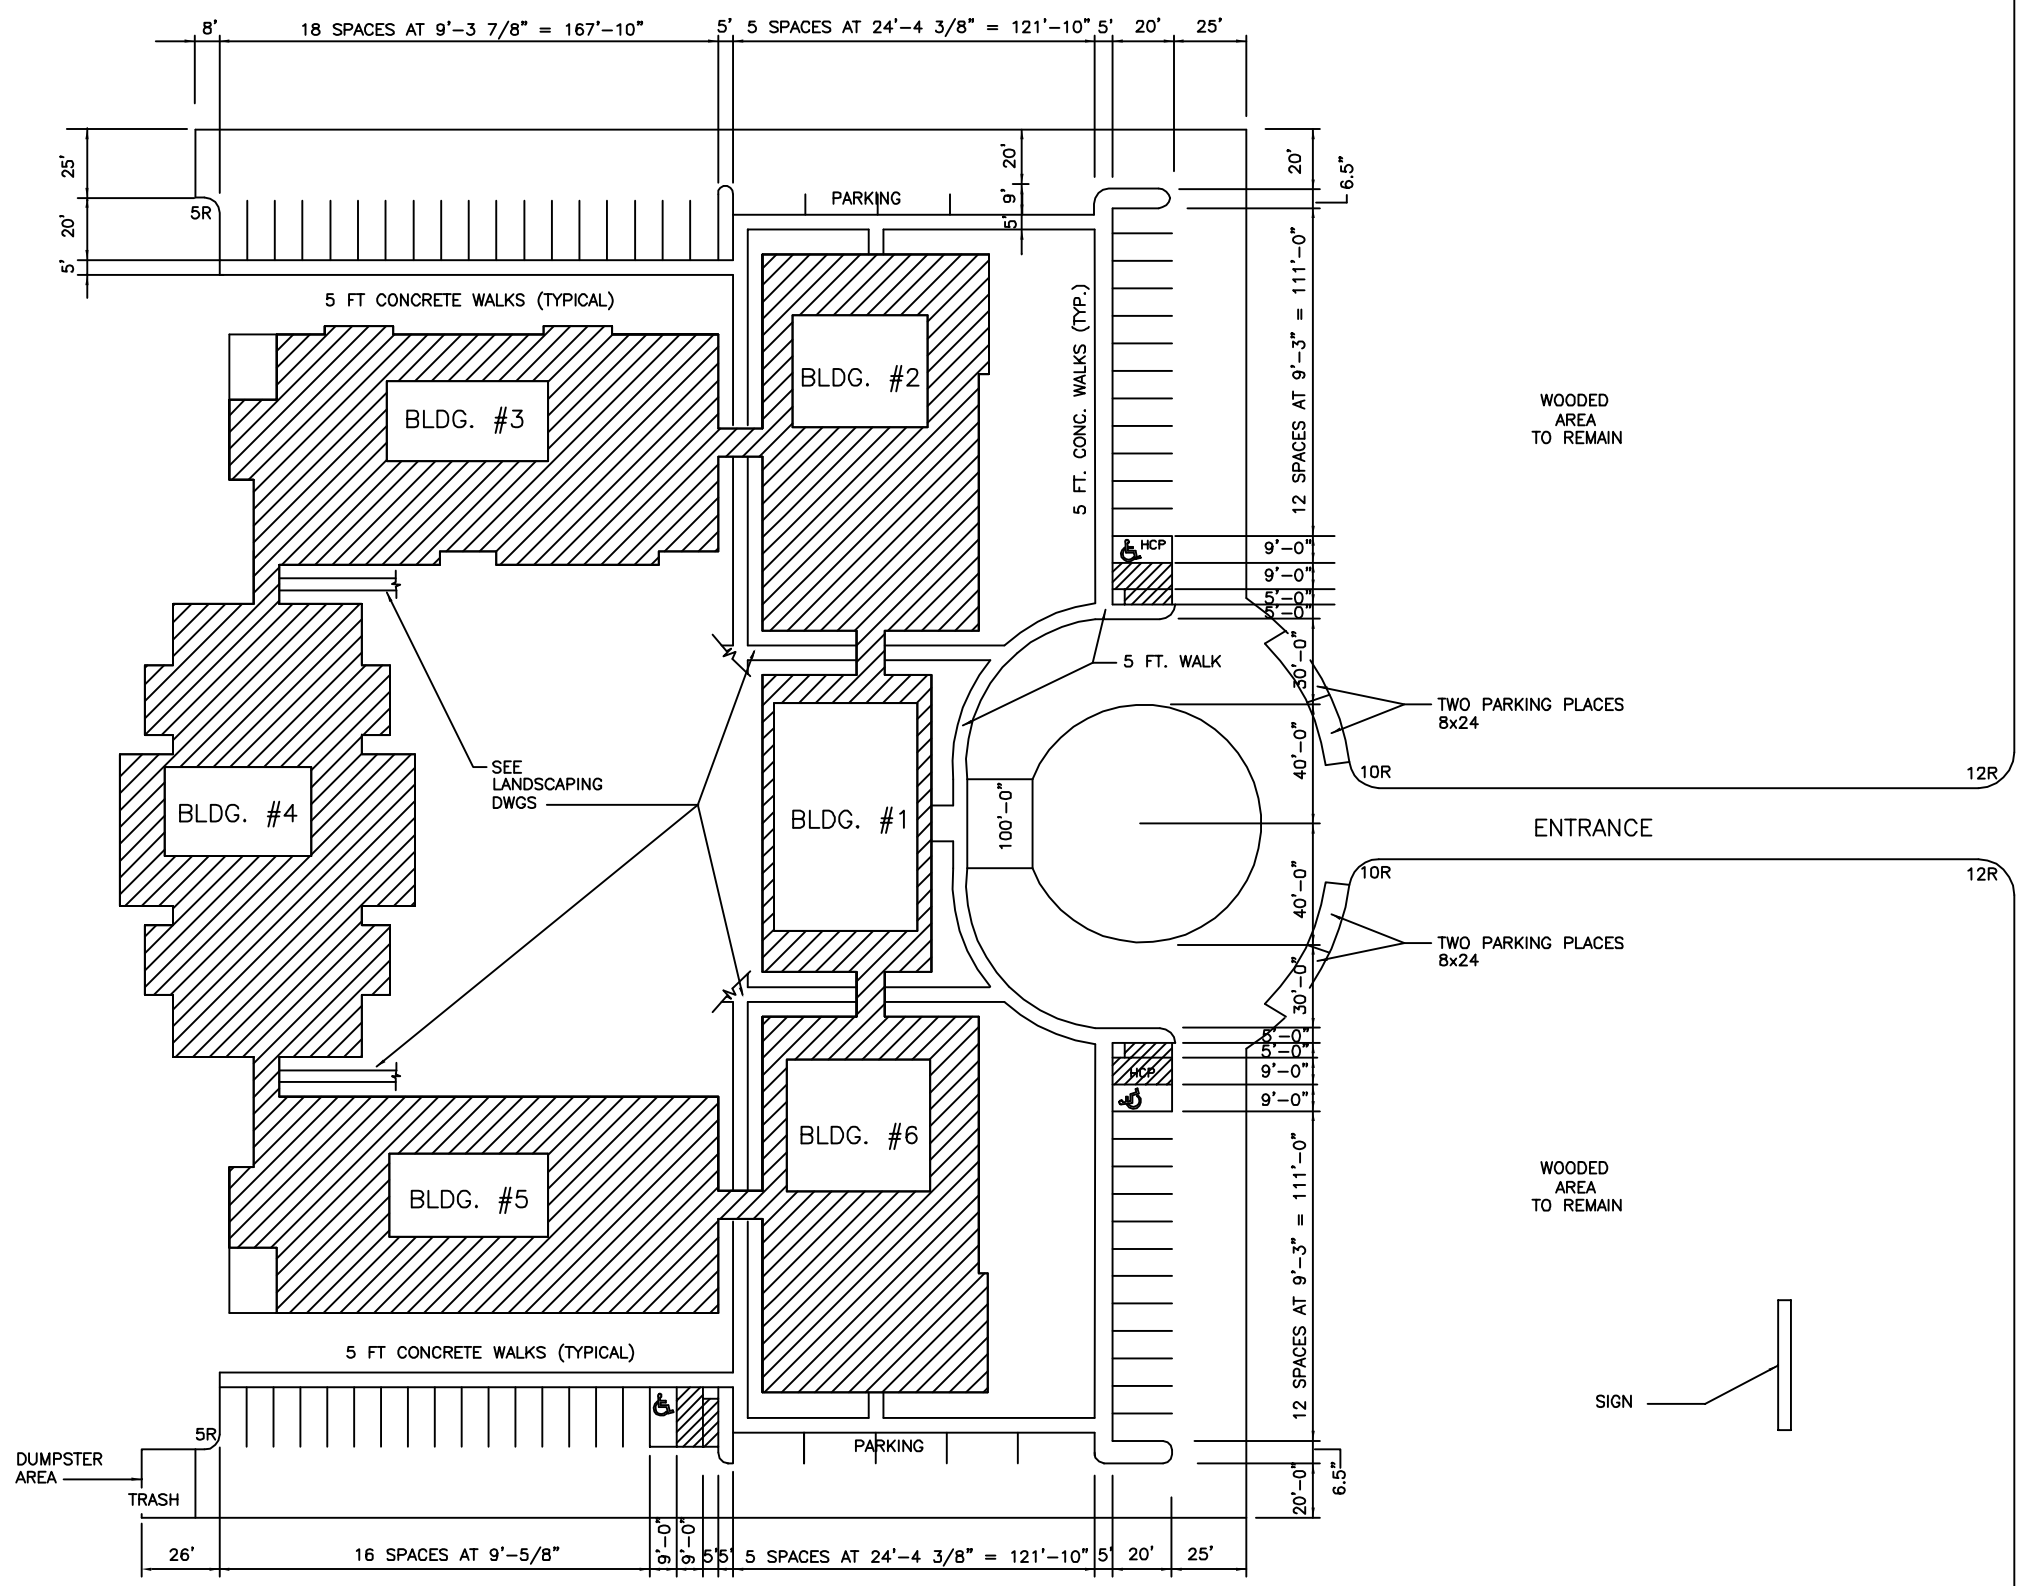

PARKING PLAN

SCALE: 1"=30'

TOTAL PARKING SPACES = 75
72 REGULAR PARKING SPACES
3 HANDICAP PARKING SPACES

NOTES:

1. PARKING
   A. HANDICAP PARKING SIGNAGE SHALL NOT BE OBSCURED BY VEHICLES.
   B. PERSONS IN WHEELCHAIRS SHALL NOT BE REQUIRED TO PASS BEHIND PARKED VEHICLES.

MARK DEVELOPMENT, LLC.

CAMELLIA GERDENS
POSSUM HOLLOW ROAD
SLIDELL, LOUISIANA

"CAMELLIA GARDENS"

DAMMON ENGINEERING, INC.
ARCHITECTS - ENGINEERS
819 ROBERT ROAD
SLIDELL LA. 70458

SCALE: SHOWN
FILE:
JOB No.:
DATE: 07/28/00
SHEET
C-3
OF -