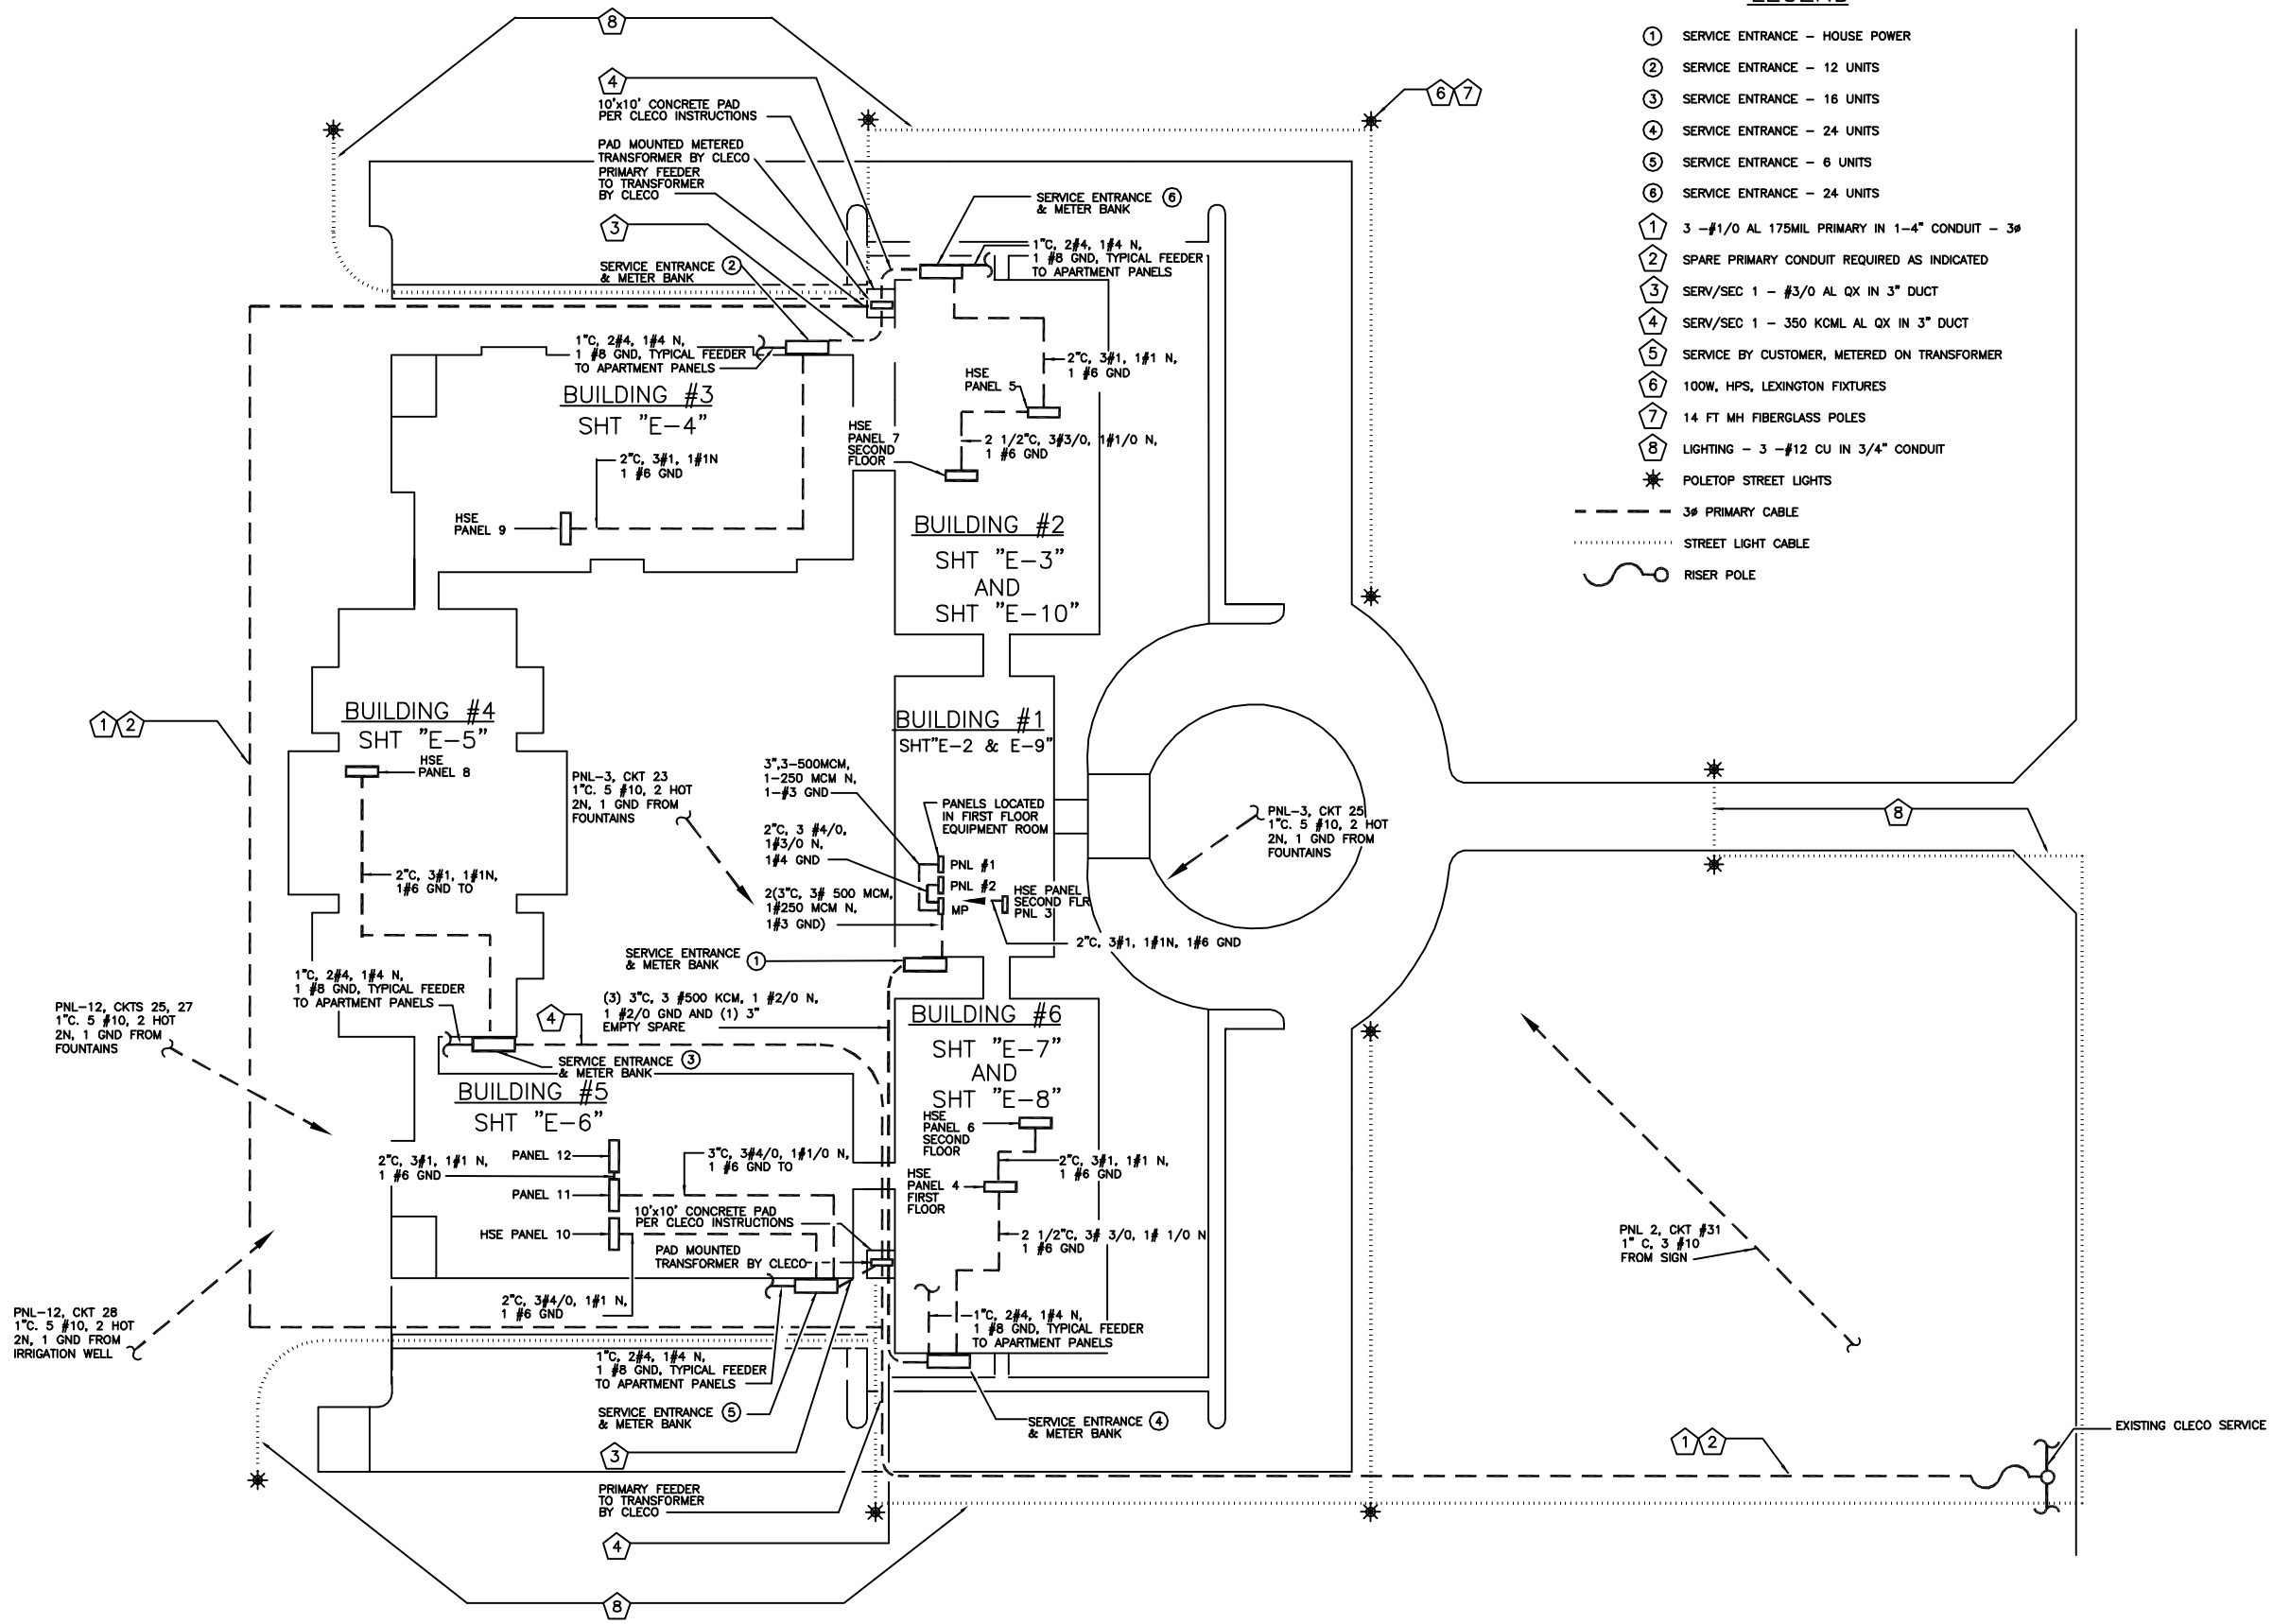

LEGEND

1. SERVICE ENTRANCE – HOUSE POWER
2. SERVICE ENTRANCE – 12 UNITS
3. SERVICE ENTRANCE – 16 UNITS
4. SERVICE ENTRANCE – 24 UNITS
5. SERVICE ENTRANCE – 6 UNITS
6. SERVICE ENTRANCE – 24 UNITS
1. 3 –#1/0 AL 175MIL PRIMARY IN 1–4" CONDUIT – 3ø
2. SPARE PRIMARY CONDUIT REQUIRED AS INDICATED
3. SERV/SEC 1 – #3/0 AL QX IN 3" DUCT
4. SERV/SEC 1 – 350 KCML AL QX IN 3" DUCT
5. SERVICE BY CUSTOMER, METERED ON TRANSFORMER
6. 100W, HPS, LEXINGTON FIXTURES
7. 14 FT MH FIBERGLASS POLES
8. LIGHTING – 3 –#12 CU IN 3/4" CONDUIT

POLETOP STREET LIGHTS

3ø PRIMARY CABLE

STREET LIGHT CABLE

RISER POLE

NOTE:
ELECTRICAL CONTRACTOR TO INSTALL MATERIALS FURNISHED BY CLECO (CENTRAL LOUISIANA ELECTRIC CO.).
CONTACT CLECO REPRESENTATIVE FOR COMPLETE MATERIALS LIST

ELECTRICAL SERVICE LAYOUT

SCALE: 1" = 30'–0"

MARK DEVELOPMENT, LLC.

CAMELLIA GARDENS
POSSUM HOLLOW ROAD
SLIDELL, LA

"CAMELLIA GARDENS"

DAMMON ENGINEERING, INC.
ARCHITECTS - ENGINEERS
819 ROBERT ROAD
SLIDELL LA. 70458

SCALE: AS NOTED

FILE: –

JOB No.: –

DATE: 07/28/00

SHEET
E–1
OF –