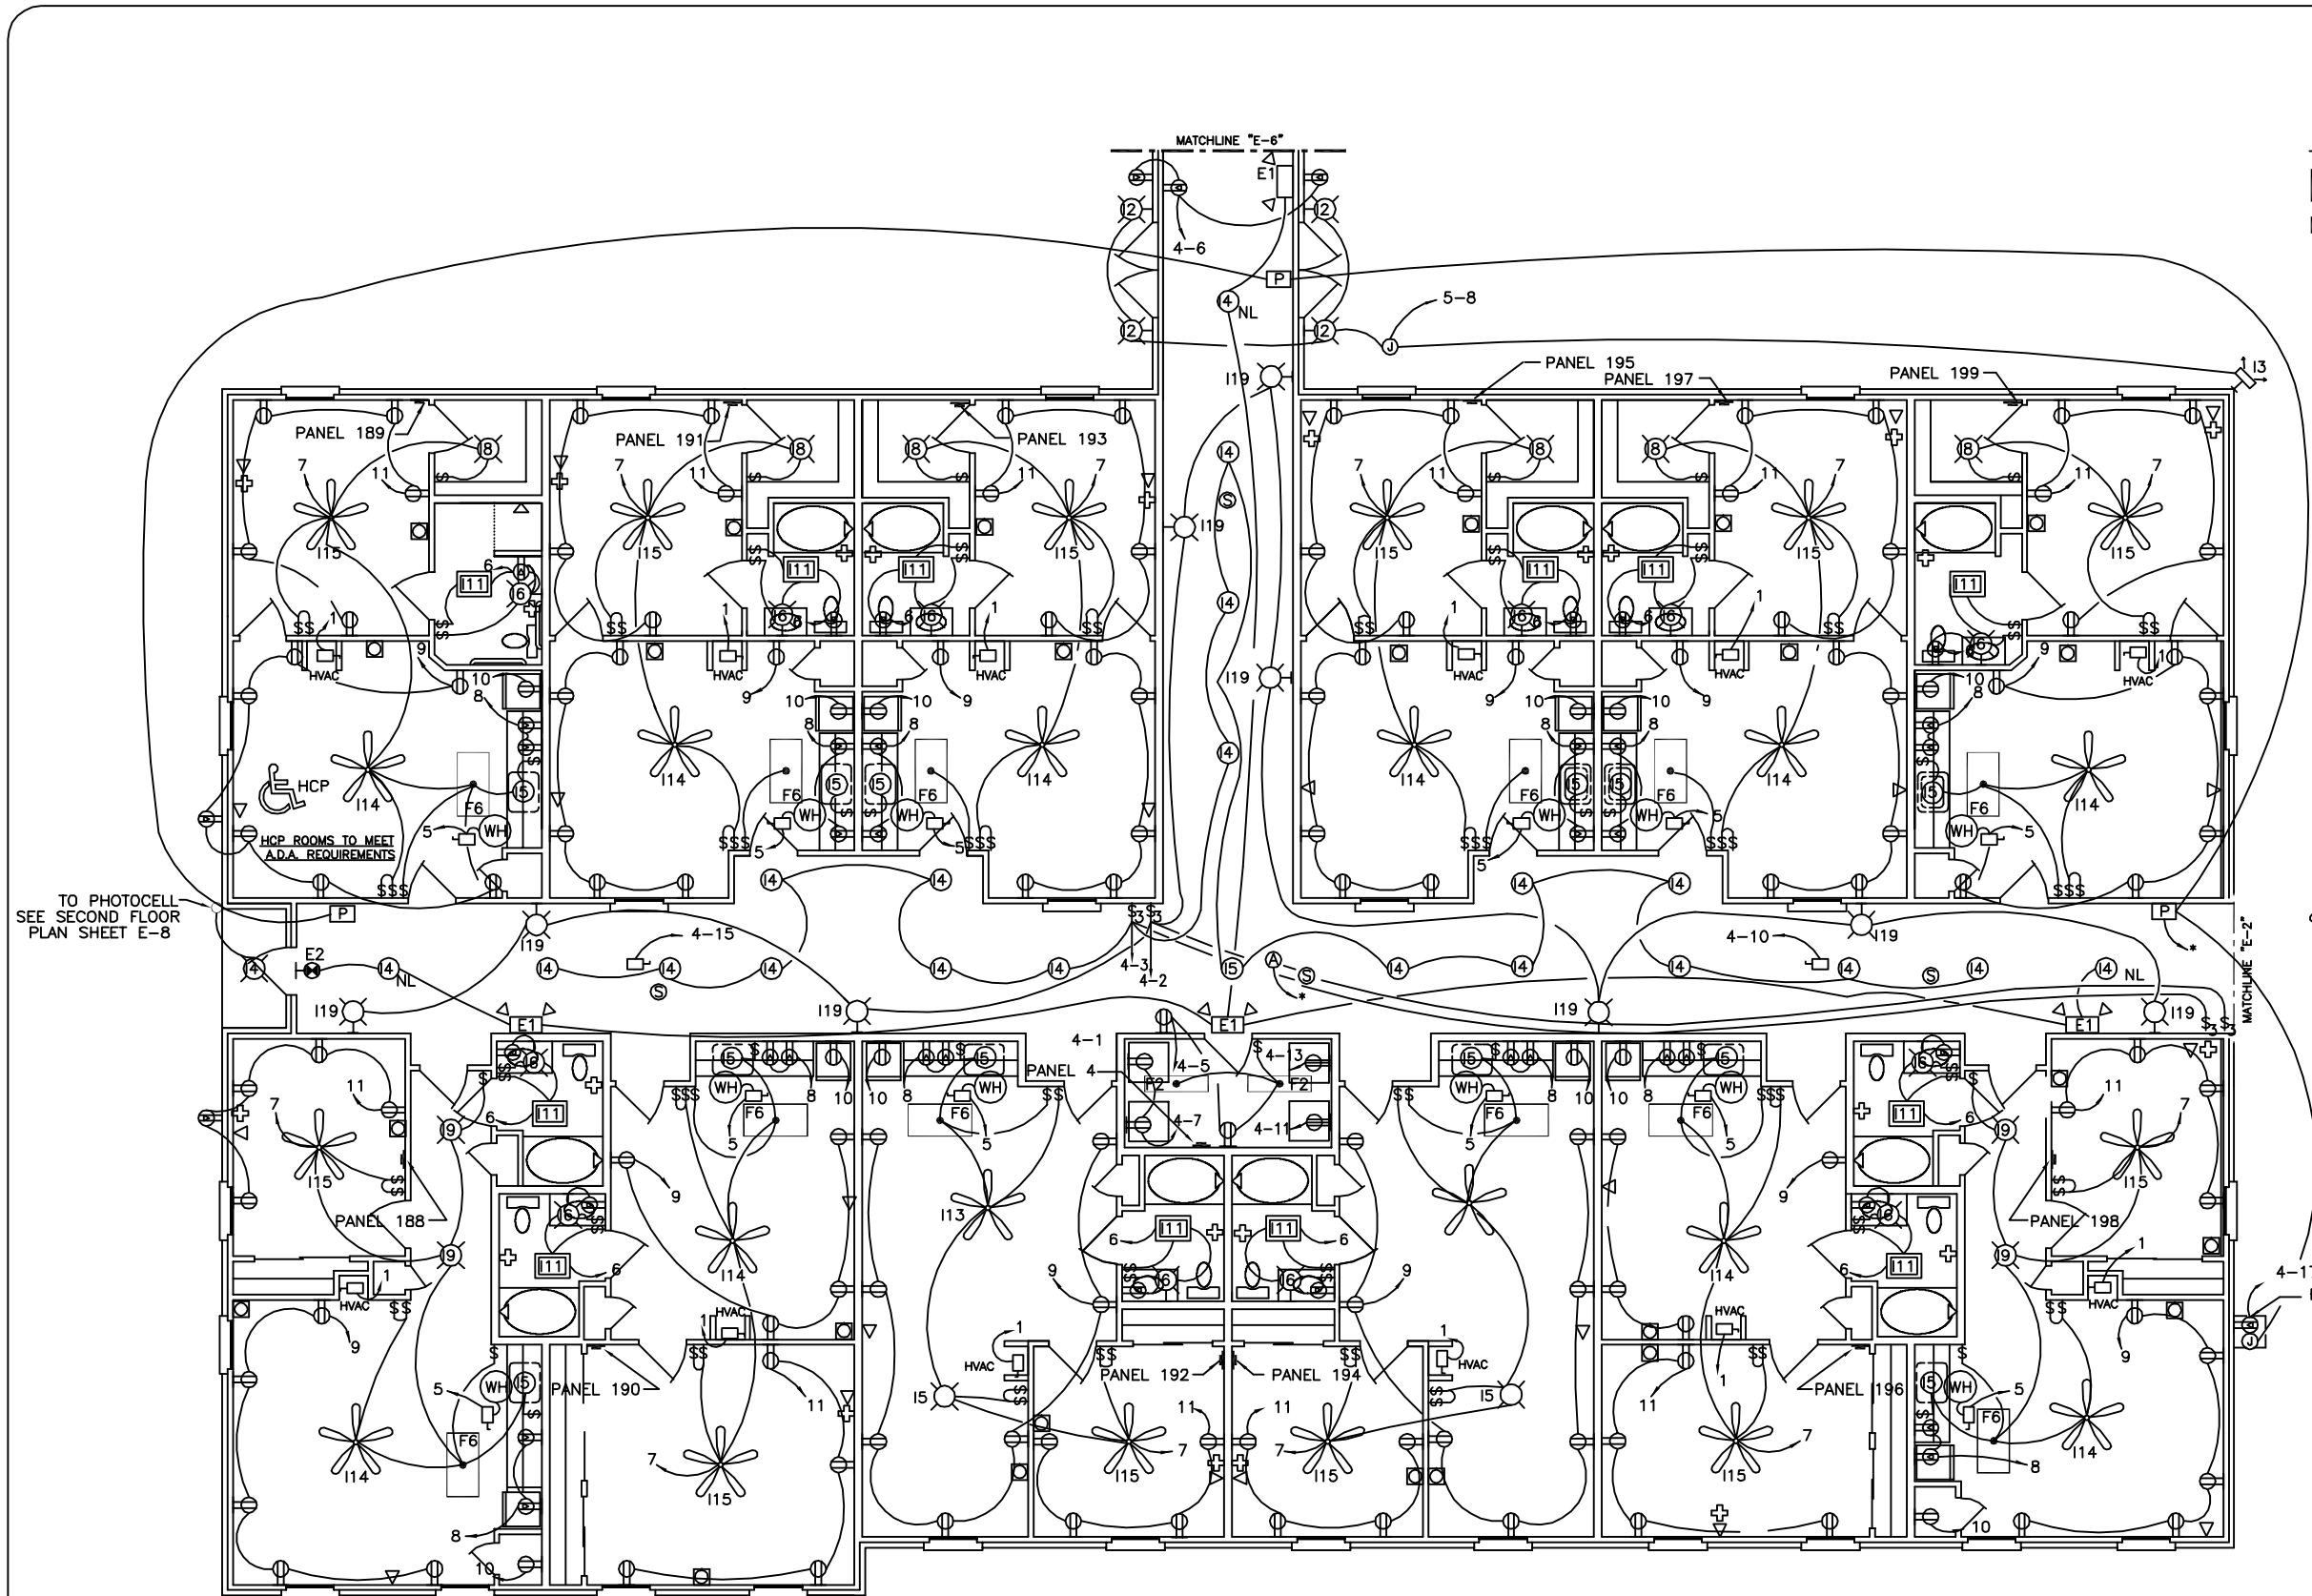

BLDG #6
FIRST FLOOR ELECTRICAL PLAN
SCALE: 3/16" = 1'-0"

LEGEND

- F6, 2x4 FLOURSCENT FIXTURE
- F2, 1x4 FLOURSCENT FIXTURE
- I3, FLOOD LIGHT
- I3, I4, I6, I7,
- I1, I2, I19
- I5 FLUSH MOUNT INCANDECENT
- NIGHT LIGHT
- I11, I18
- EXIT LIGHT, BATTERY BACK-UP
- TRACK AND STAGE LIGHTING, I10, I17
- EMERGENCY LIGHT, BATTERY BACK-UP
- SWITCH
- 3 WAY SWITCH
- DIMMER SWITCH
- FLOOR RECEPTACLE
- DUPLEX RECEPTACLE
- GFI RECEPTACLE
- DISCONNECT SWITCH
- LIGHTING PANEL
- JUNCTION BOX
- THERMOSTAT
- HOT WATER HEATER WITH DISCONNECT
- I15 CEILING FAN/LIGHT
- 240V RECEPTACLE
- NURSE CALL
- TELEPHONE
- CABLE TV
- FIRE ALARM PULL STATION
- AUDIO VISUAL ALARM
- TO FIRE ALARM MASTER STATION
- SMOKE DETECTOR

REVISED 01/03/01
REVISED 01/09/02

MARK DEVELOPMENT, LLC.

CAMELLIA GARDENS
POSSUM HOLLOW ROAD
SLIDELL, LA

"CAMELLIA GARDENS"

DAMMON ENGINEERING, INC.
ARCHITECTS - ENGINEERS
819 ROBERT ROAD SLIDELL LA. 70458

SCALE: AS NOTED
FILE: –
JOB No.: –
DATE: 07/28/00
SHEET
E-7
OF –