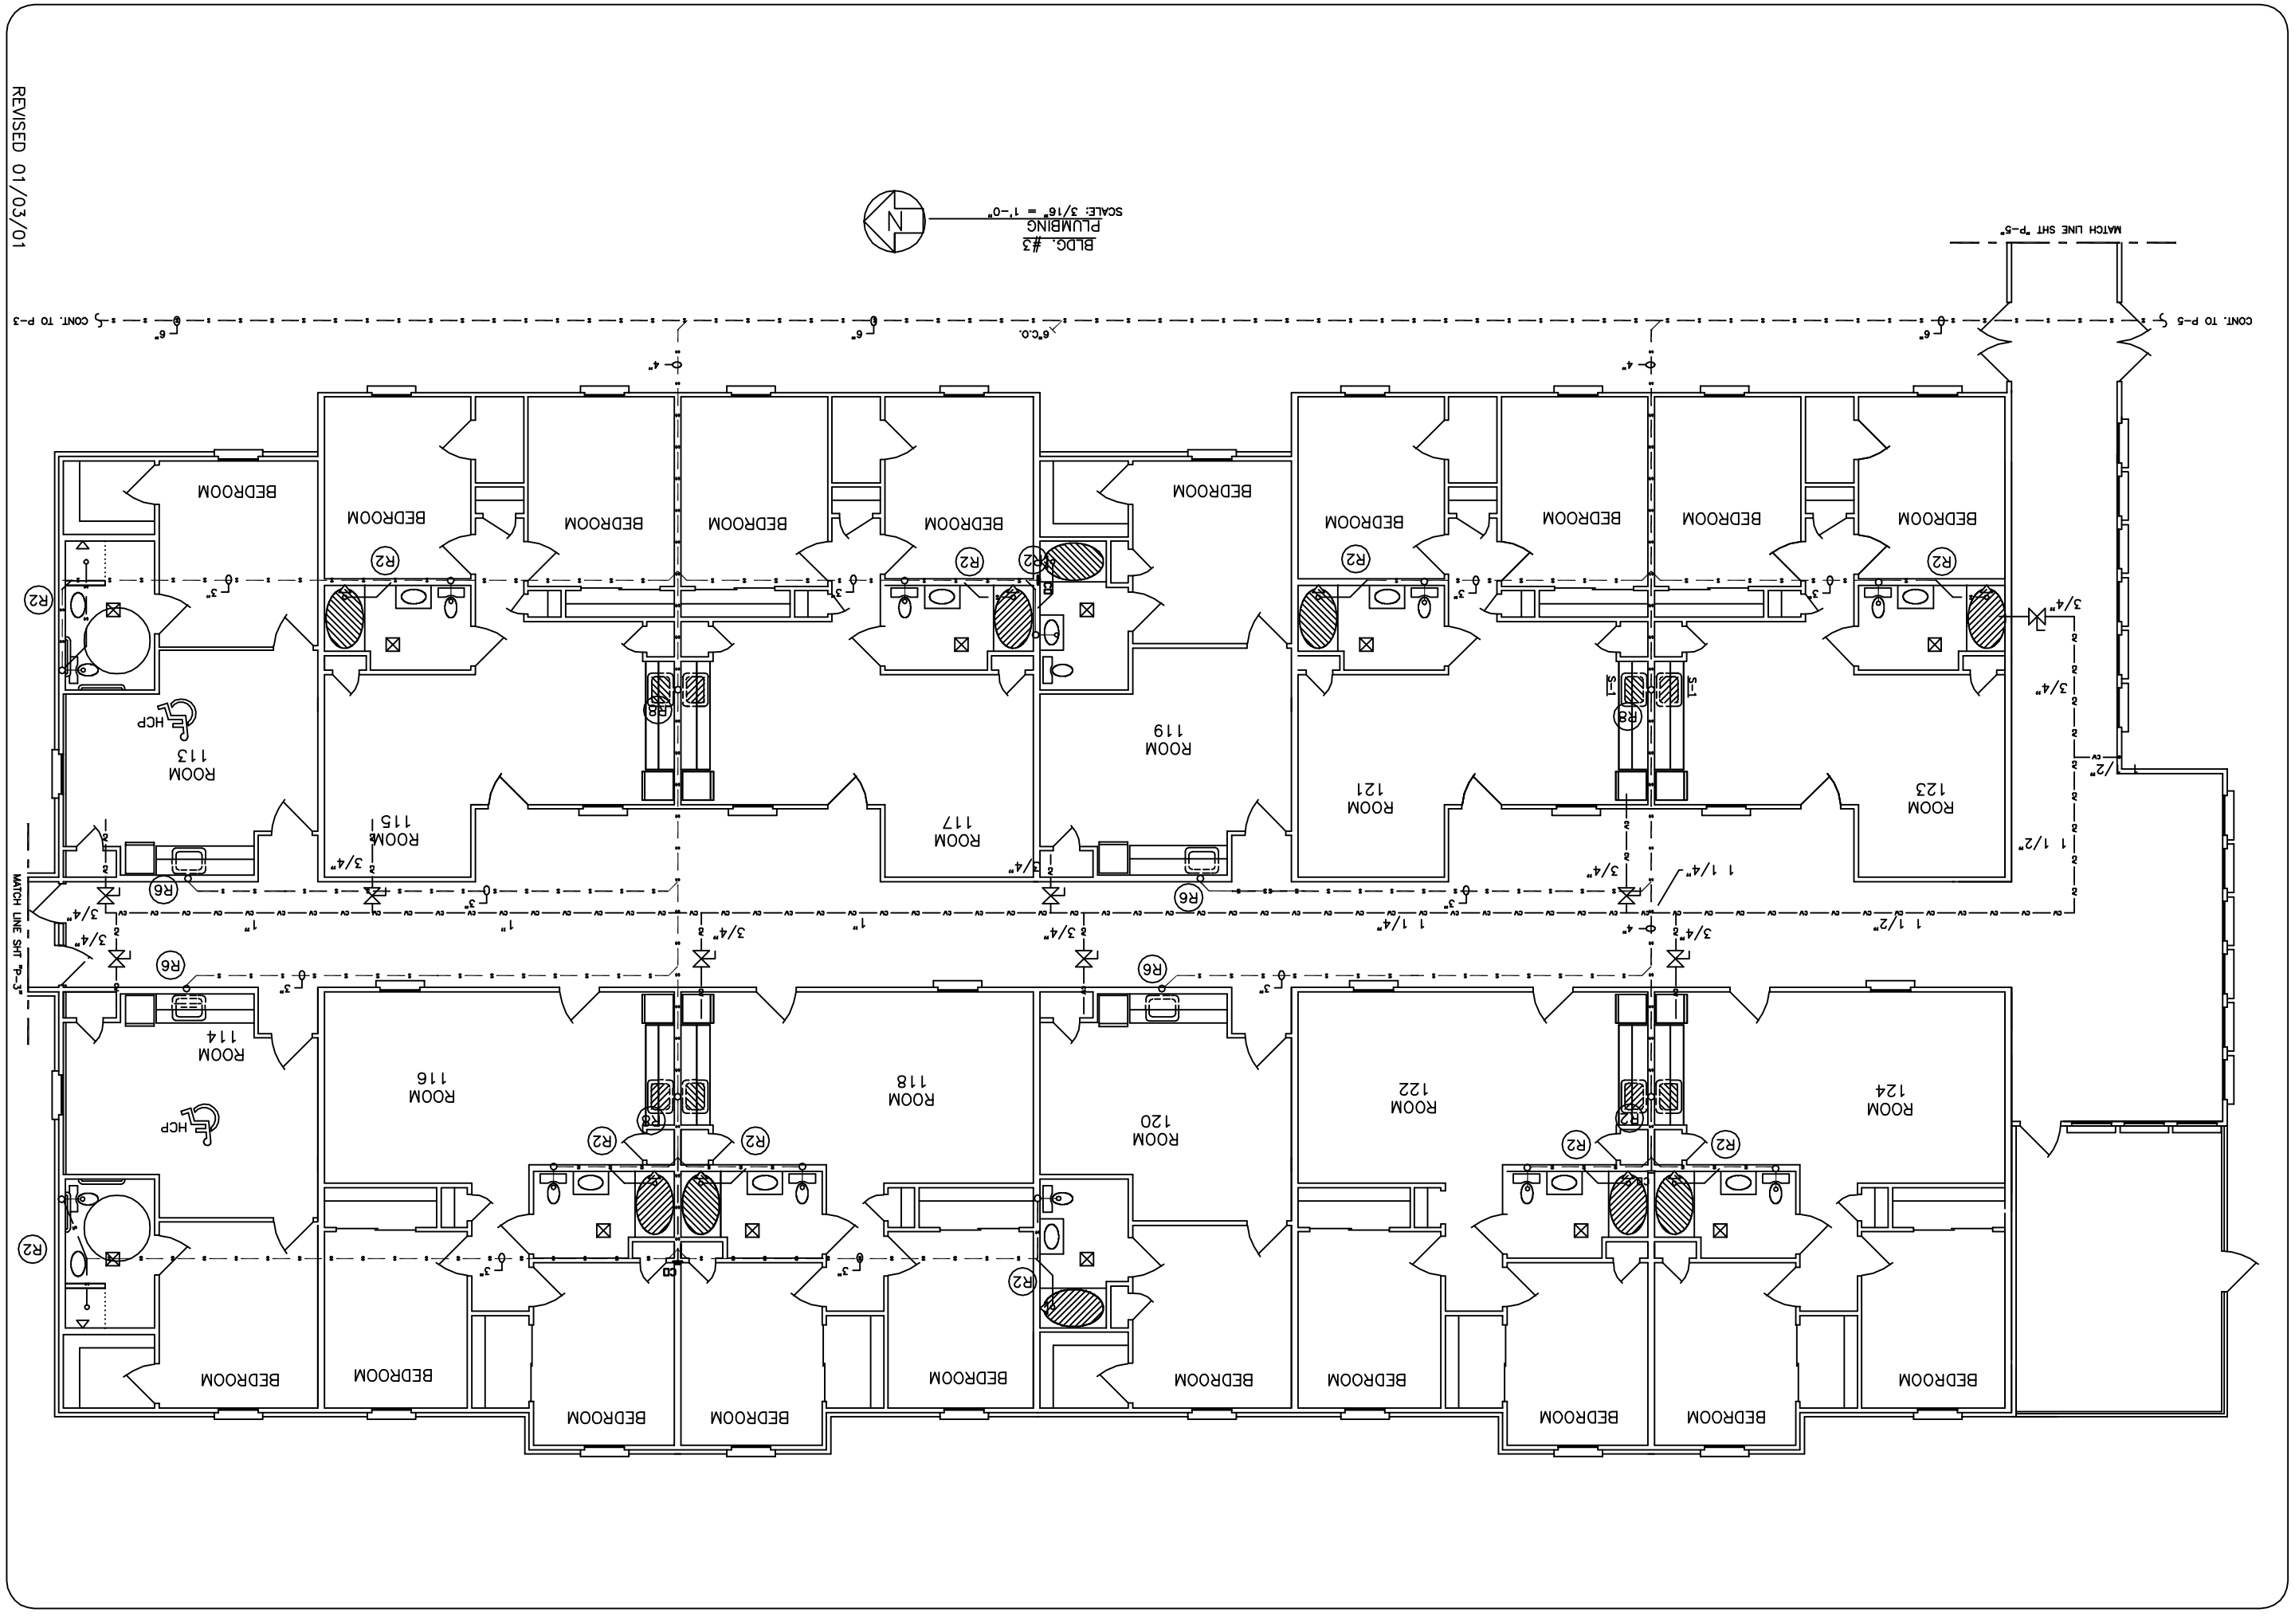

REVISED 01/03/01

SCALE: AS NOTED

FILE: –

JOB No.: –

DATE: 07/28/00

SHEET P-4 OF –

"CAMELLIA GARDENS"

DAMMON ENGINEERING, INC.
ARCHITECTS - ENGINEERS
819 RUBERT ROAD
SLIDELL LA. 70458

MARK DEVELOPMENT, LLC.

CAMELLIA GARDENS
POSSUM HOLLOW ROAD
SLIDELL, LA