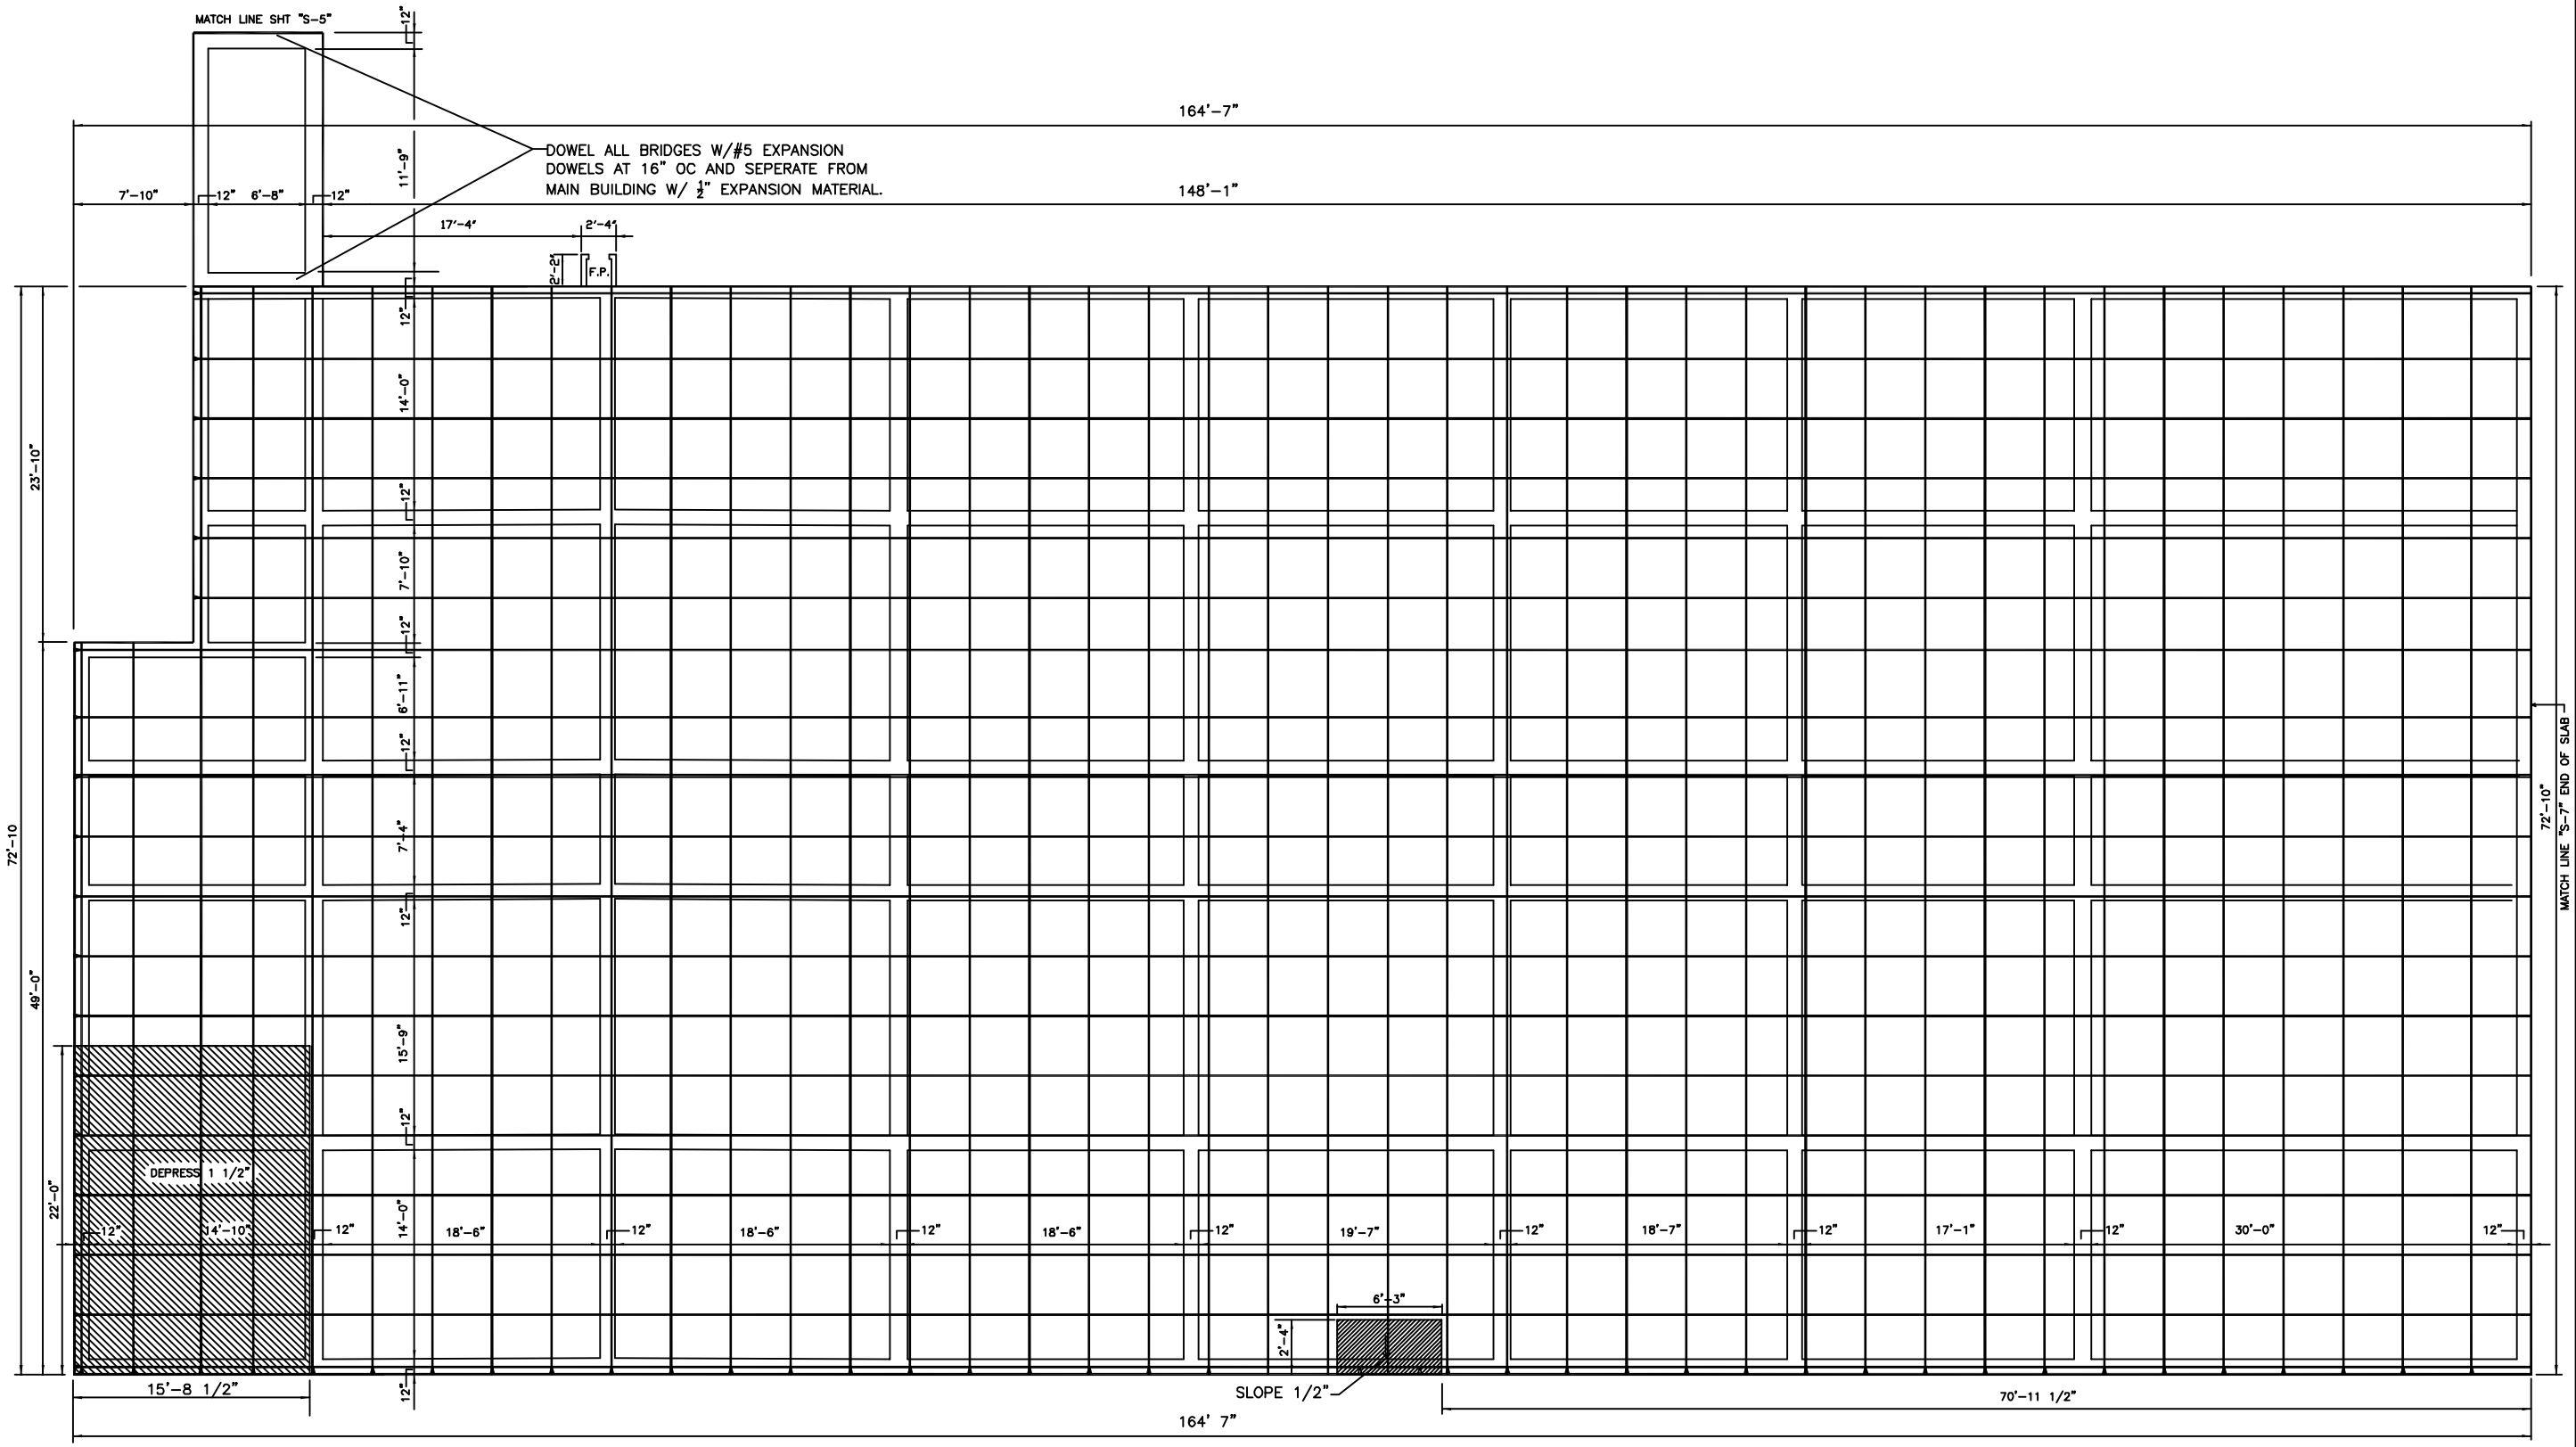

BUILDING #5 FOUNDATION PLAN

SCALE: 3/16" = 1'-0"

GENERAL NOTES:

1) ALL BARS AT TOP OF SLAB SHALL BE PLACED AT 4'-0" OC. AND ALL BARS IN GRADE BEAM SHALL BE PLACED IN ACCORDANCE WITH DETAIL SHEET S-8 FOR TYPICAL GRADE BEAM STEEL AND CORRESPONDING DETAIL.

REVISED 11/20/01

MARK DEVELOPMENT, LLC.

CAMELLIA GARDENS
POSSUM HOLLOW ROAD
SLIDELL, LA

"CAMELLIA GARDENS"

DAMMON ENGINEERING, INC.
ARCHITECTS - ENGINEERS
819 ROBERT ROAD
SLIDELL LA. 70458

SCALE: AS NOTED

FILE: –

JOB No.: –

DATE: 07/28/00

SHEET
S-6
OF –