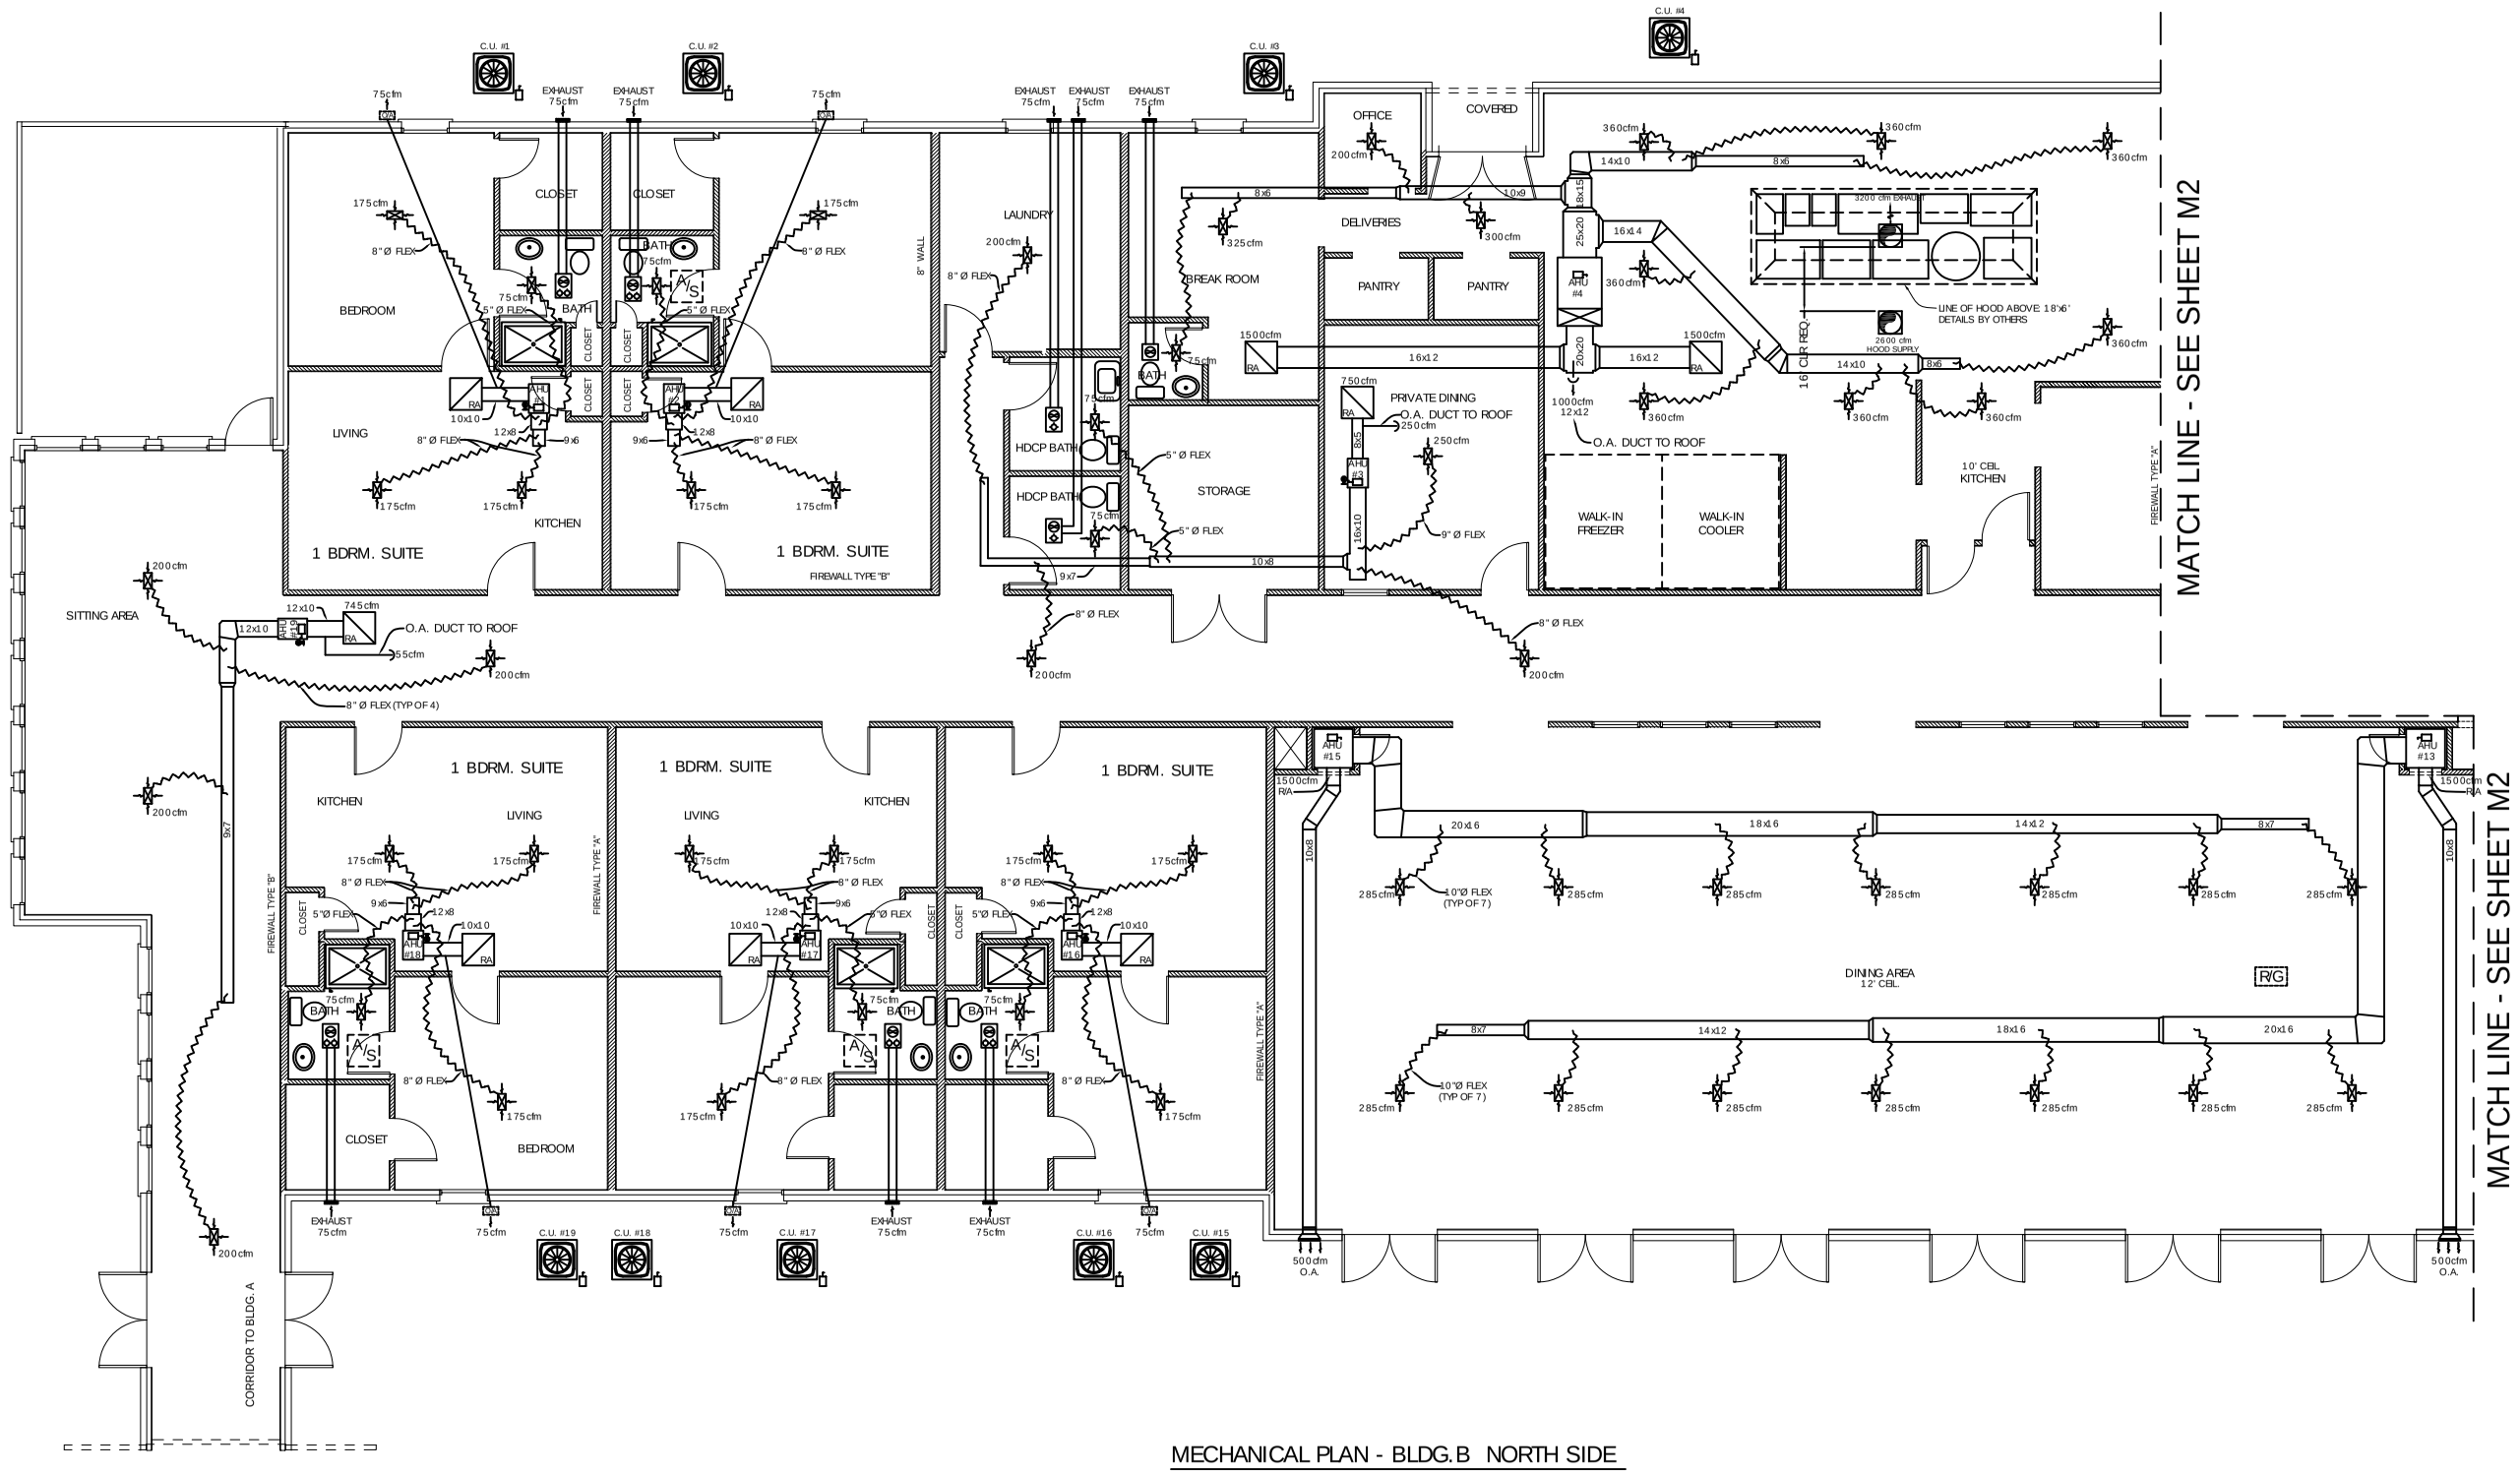


## MECHANICAL PLAN - BLDG.B NORTH SIDE

SCALE: 3/16"= 1'-0"

### LEGEND

- INDICATES NEW 12x6 CEILING DIFFUSER - CFM AS NOTED, W/ 1 HR. RATED FIRE DAMPER
- INDICATES NEW RETURN AIR CEILING. RETURN AIR DUCT TO BE RECTANGULAR, SIZE AS INDICATED.
- EXHAUST FAN / LIGHT COMBO w/ BUILT-IN FIRE DAMPER. EXHAUST PIPE TO BE 26ga. STEEL, DIAMETER PER MANUFACTURER'S REQUIREMENTS
- INDICATES NEW SHEET METAL DUCTWORK, SIZES INDICATED ARE SHEET METAL DIMENSIONS. REFER TO SPECIFICATIONS FOR TYPE OF INSULATION.
- INDICATES NEW PRE-INSULATED FLEXIBLE DUCT SIZE PER PLAN - MAX LENGTH 14'-0"
- INDICATES ELECTRICAL DISCONNECT
- INDICATES U.L. LISTED FIRE DAMPER
- THERMOSTAT
- A/C CONDENSER UNIT
- A/S - 30x30 ATTIC SCUTTLE
- R/G - ALUMINUM RELIEF GRILLE W/ BACK DRAFT DAMPER - 800 CFM


DAMMON ENGINEERING, INC.

CHIEF ENGINEER
EMMETT
DAMMON, P.E.

CHIEF ARCHITECT
ROBERT
WILTSE

1095 FLORIDA AVENUE
SLIDELL, LA. 70458
OFFICE: 985-649-5832
FAX: 985-641-5950

WEBSITE:
WWW.DAMMONENGINEERING.COM

EMAIL:
DAMMONENG@BELLSOUTH.NET

ARCHITECTURE
ENGINEERING
STUDIES
PLANNING
INVESTIGATION
EXPERT WITNESS


SUMMERFIELD RETIREMENT COMMUNITY, LLC

RON DUHE
BROWNSWITCH RD.
SLIDELL, LA
70458

BLDG.B
NORTH SIDE
MECHANICAL
PLAN

REV: 3-24-09

SCALE: AS NOTED

JOB#: 2010

DATE: 01-23-09

SHEET

M-1b

OF