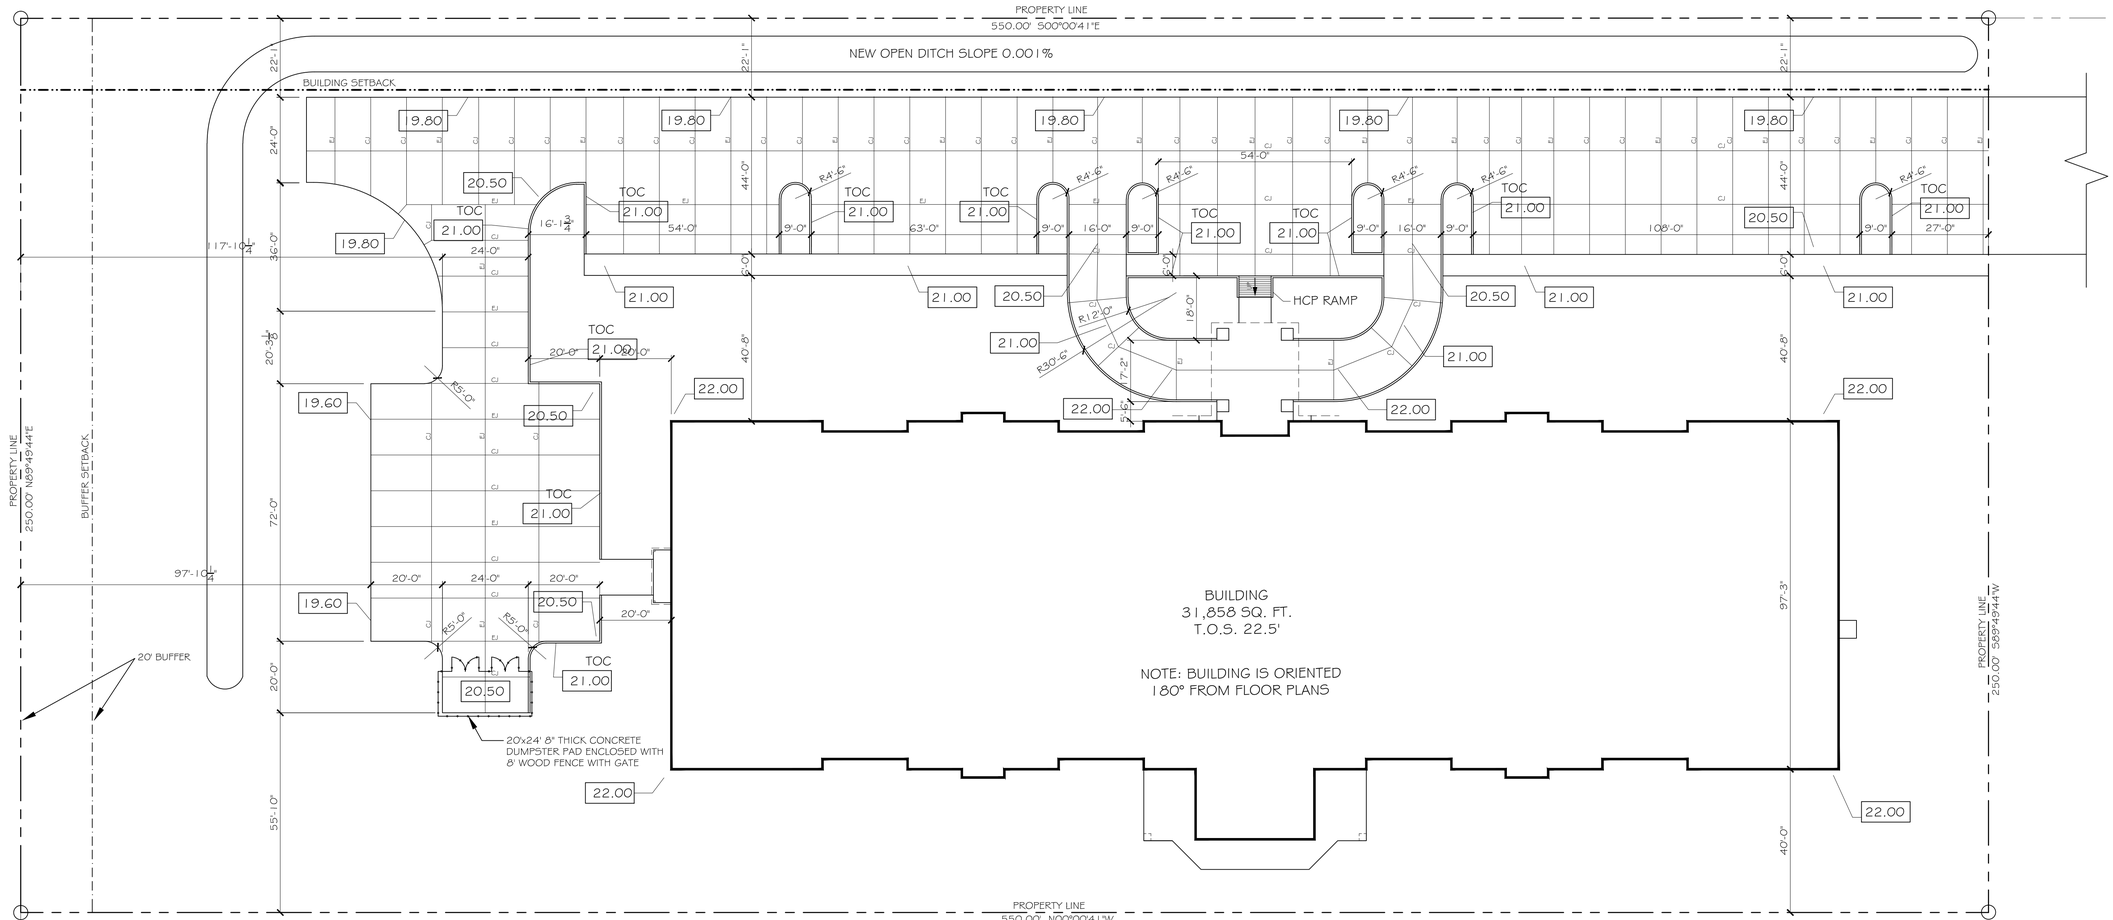

PAVING PLAN

SCALE: 1"=20'

3.157 ACRES
PORTION OF
PARCEL A-1

LEGEND

- PROPERTY LINE
- UTILITY / EASEMENT LINE
- TRIANGULAR SITE LINE
- BUILDING SETBACK MINIMUM
- BUFFER ZONE LIMITS
- OPAQUE BUFFER FENCE
- BUILDING OUTLINE
- NEW DROP INLET w/TEMP. SILT FENCE
- CONTROL JOINT
- EXPANSION JOINT
- # T.O. GRATE ELEVATION
- (#) INVERT ELEVATION
- 00.00 NEW ELEVATIONS
- O EL=00.00 EXISTING ELEVATIONS
- TEMPORARY SILT FENCING
- NEW 6" CURB, SEE DETAIL THIS SHEET

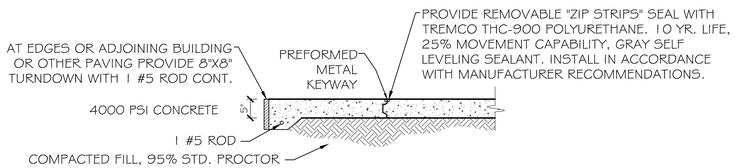

CONTROL JOINT (CJ)

N. T. S.

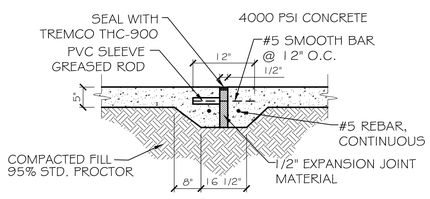

EXPANSION JOINT (EJ)

N. T. S.

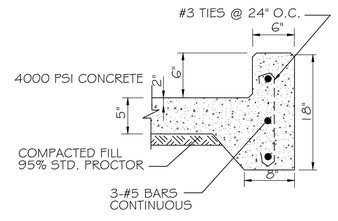

TYPICAL CURB DETAIL

N. T. S.

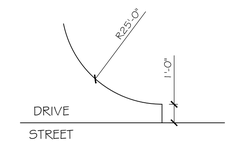

TYPICAL ENTRANCE DETAIL

N.T.S.

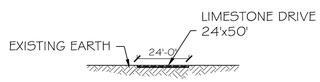

TEMP. ENTRANCE DETAIL

N.T.S.

DAMMON
ENGINEERING, INC.

CHIEF ENGINEER
EMMETT
DAMMON, P.E.

CHIEF ARCHITECT
ROBERT
WILTSE

1095 FLORIDA AVENUE
SLIDELL, LA. 70458
OFFICE: 985-649-5832
FAX: 985-641-5950

WEBSITE:
WWW.DAMMONENGINEERING.COM

EMAIL:
DAMMONENG@BELLSOUTH.NET

ARCHITECTURE

ENGINEERING

STUDIES

PLANNING

INVESTIGATION

EXPERT WITNESS

ANDERSON
MEMORY CARE
4104 DAUPHINE ST.
SLIDELL, LA
70458

PAVING
PLAN

REV:

SCALE: AS NOTED

JOB#:

DATE:

SHEET

C-2

OF