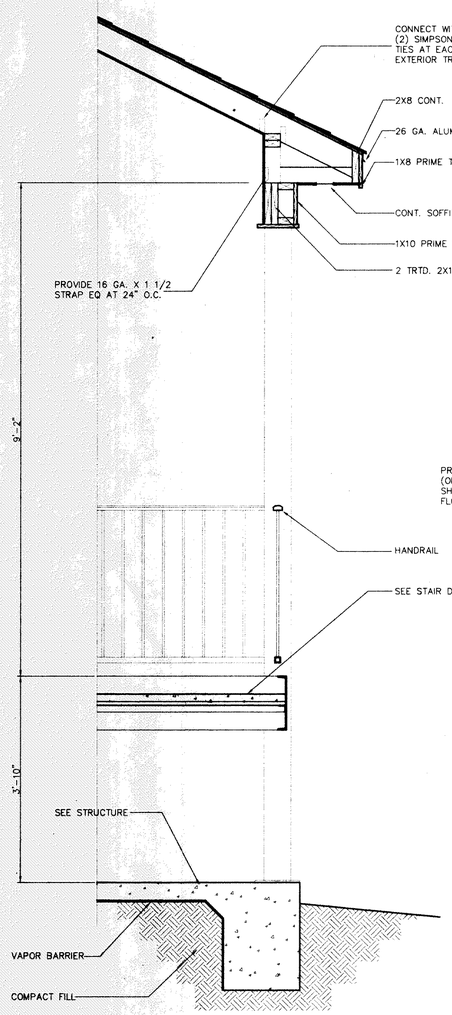

1 A12 SECTION AT STAIR LANDING

SCALE: 3/4" = 1'-0"

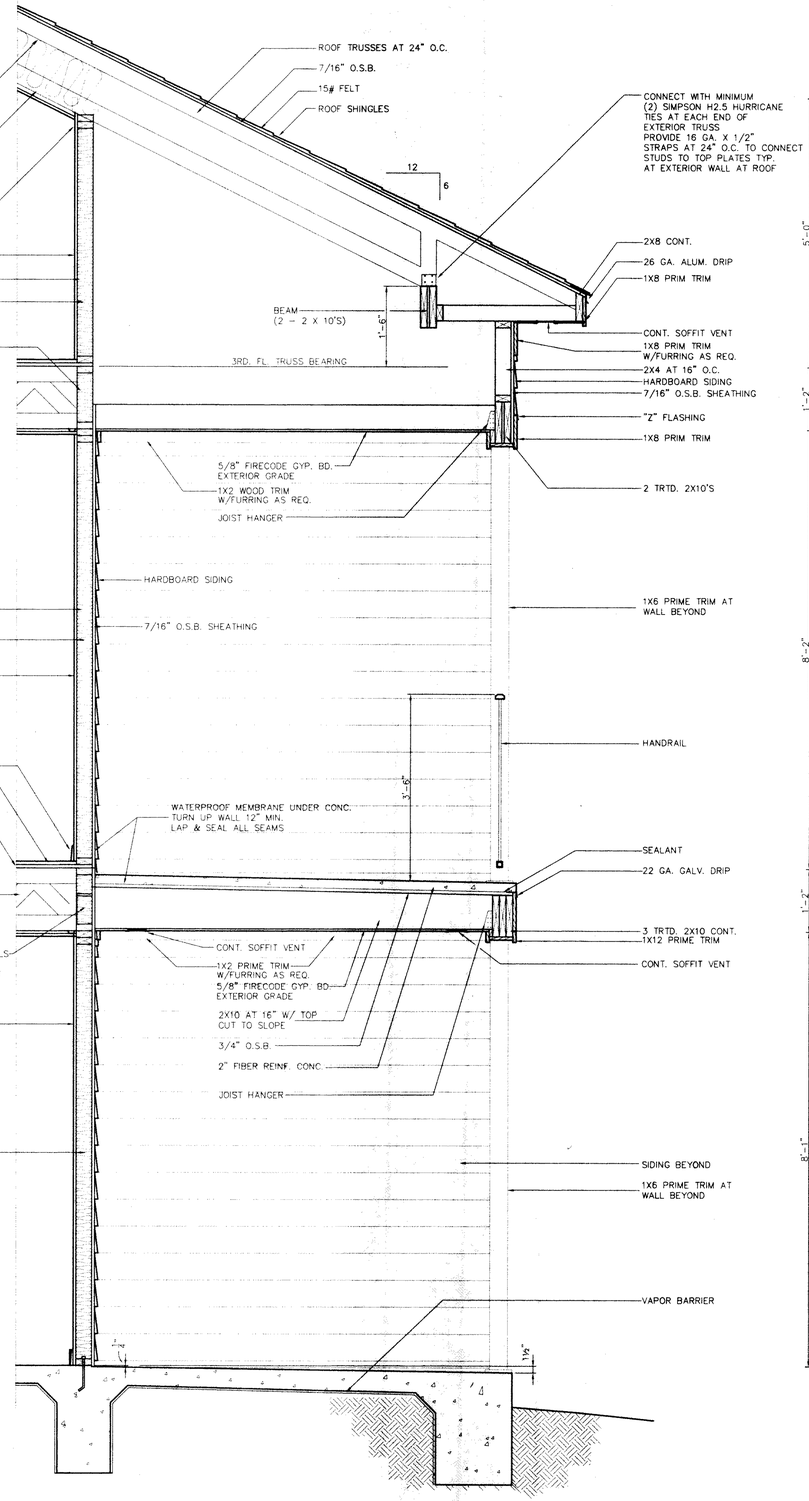

2 A12 SECTION AT PATIO/DECK

SCALE: 3/4" = 1'-0"

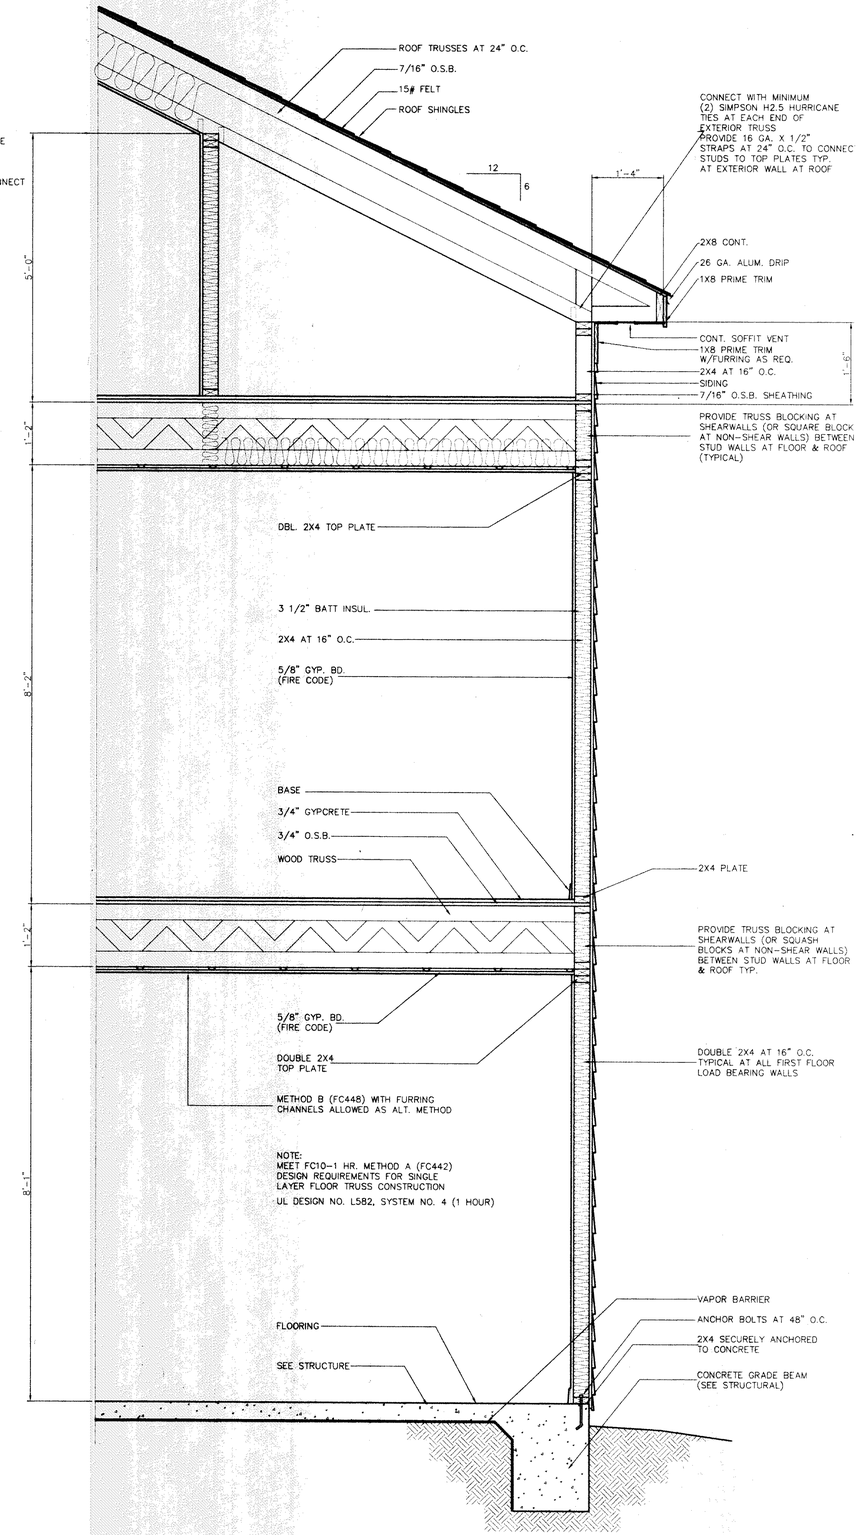

3 A12 TYPICAL WALL SECTION

SCALE: 3/4" = 1'-0"

S G H A

STEPHEN G. HILL , ARCHITECT
SIXTY SEVEN UNION AVE
MEMPHIS TN 38103
901-529-8117
FAX: 901-523-0135
CELL 901-301-2874
shill1@midsouth.rr.com

S E A L

HOUSTON LEVEE TRAILS APARTMENTS

SHELBY COUNTY, TENNESSEE

REVISIONS

WALL SECTIONS

BUILDINGS "A" AND "B"

DRAWN SGH

CHECKED SGH

DATE 9-28-99

A12

99105.13

© 1999 STEPHEN G. HILL ARCHITECT

c:\SGH\99105.13\Dwg\plot\A12.dwg Wed Jan 12 05:27:39 2000