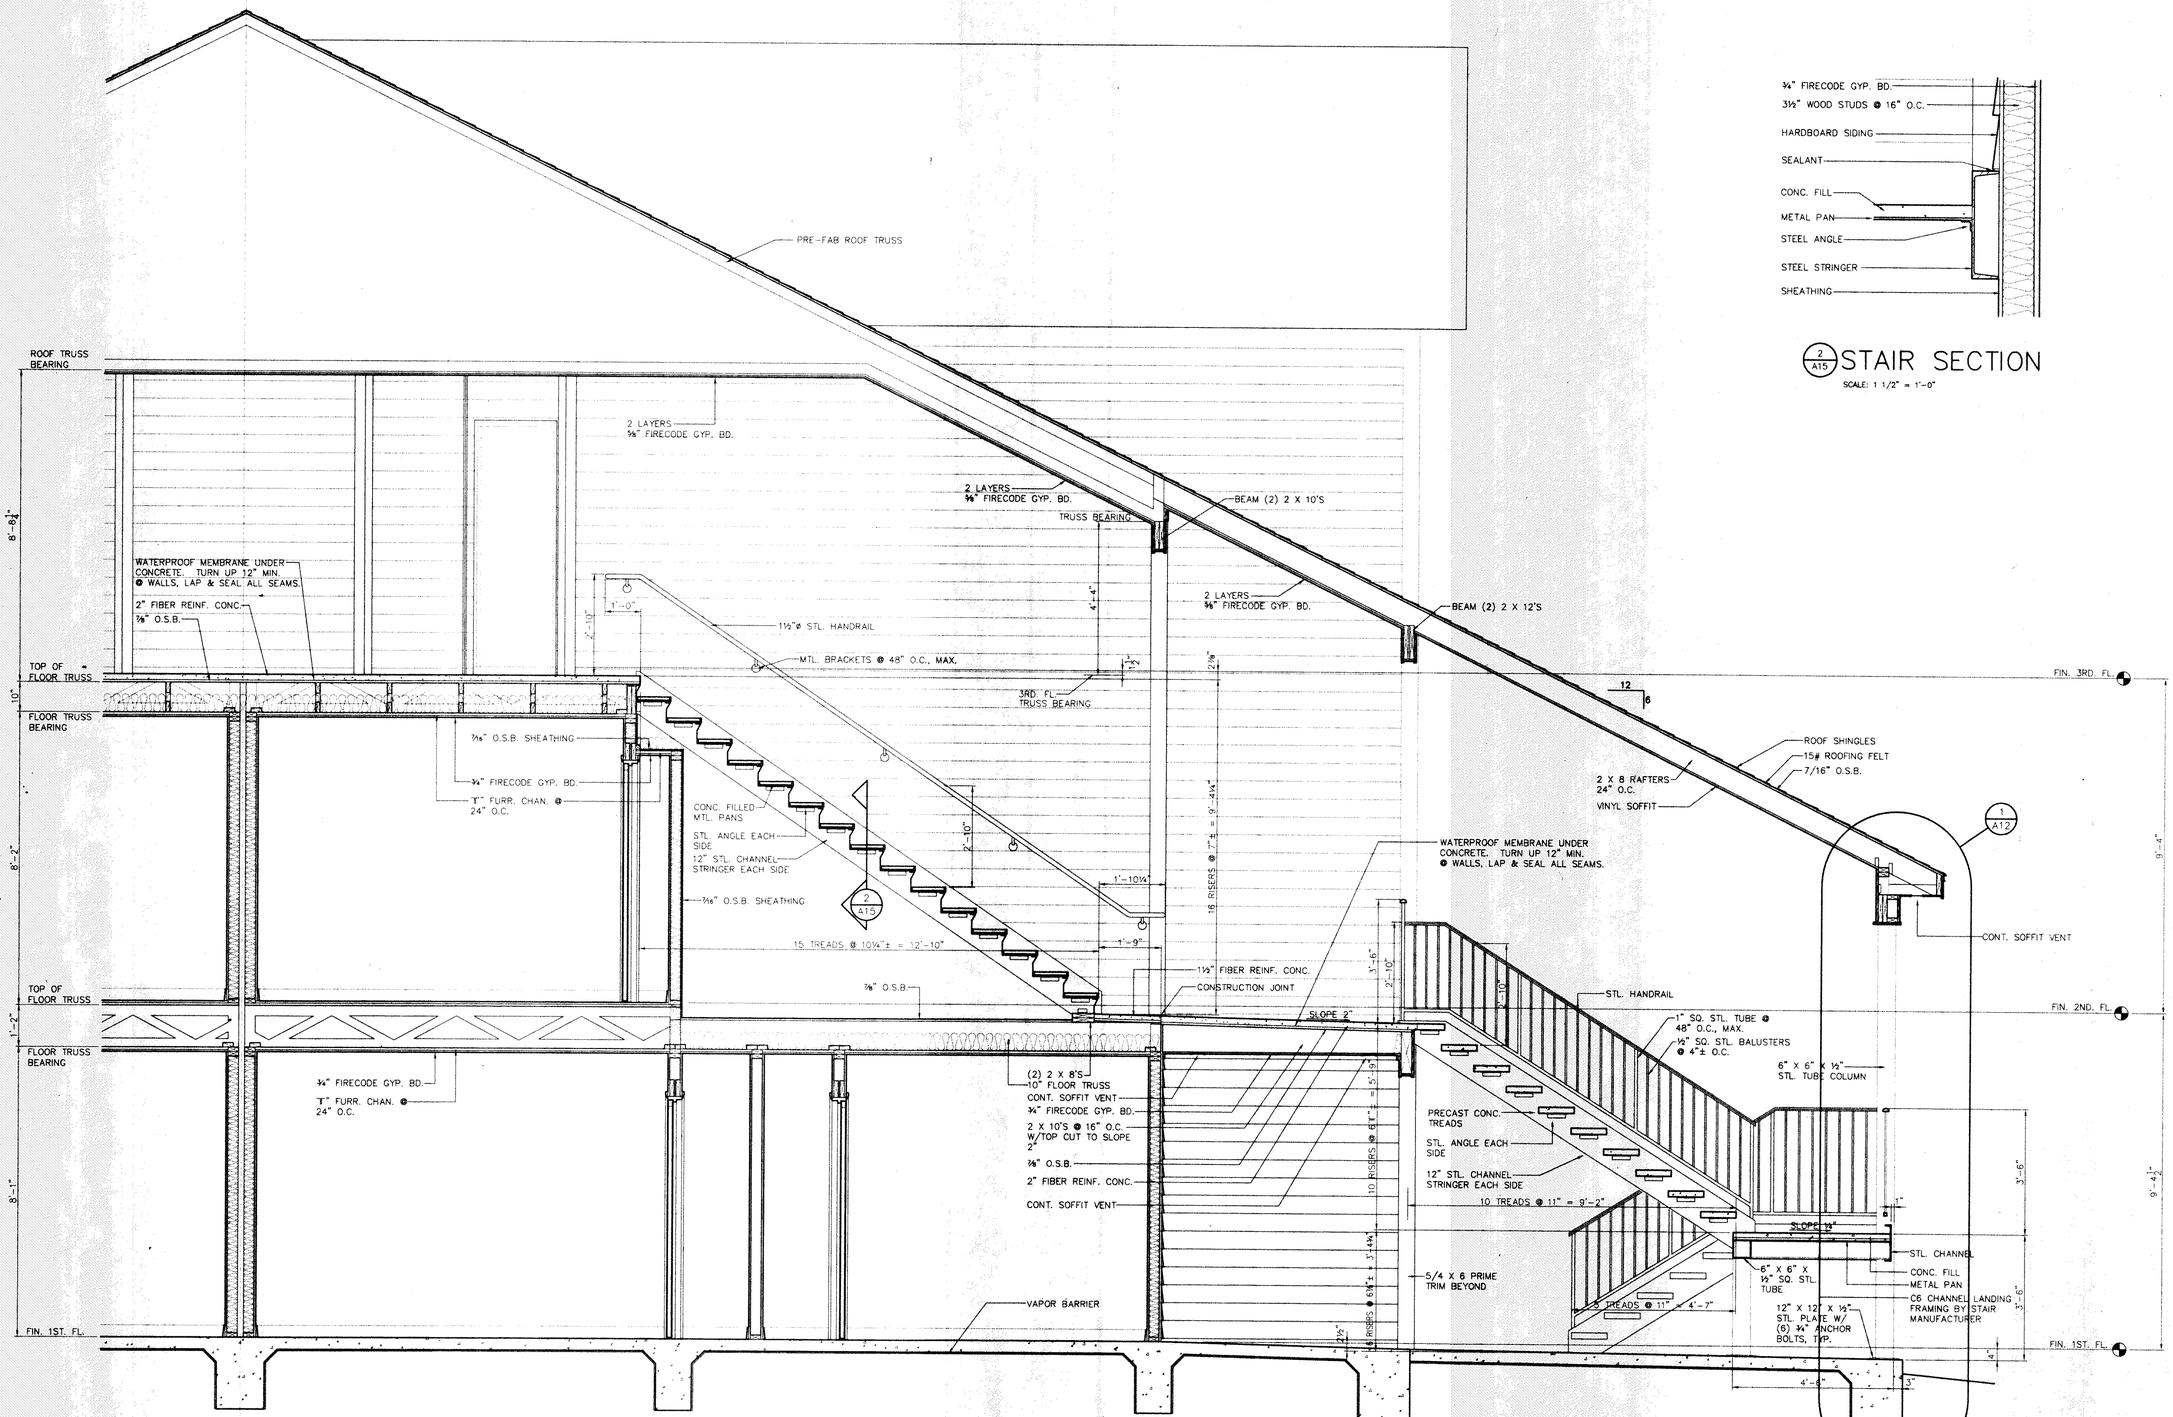

1 A15 SECTION @ EXTERIOR STAIRS

SCALE: 1/2" = 1'-0"

2 A15 STAIR SECTION

SCALE: 1 1/2" = 1'-0"

S G H A

STEPHEN G. HILL
ARCHITECT
SIXTY SEVEN UNION AVE.
MEMPHIS TN 38103
901-529-8117
FAX: 901-523-0135
CELL 901-301-2874
shill1@midsouth.rr.com

S E A L

HOUSTON LEVEE TRAILS APARTMENTS

SHELBY COUNTY, TENNESSEE

REVISIONS

EXT. STAIR SECTION

BUILDINGS "A" AND "B"

DRAWN SGH

CHECKED SGH

DATE 9-28-99

A15

99105.13

© 1999 STEPHEN G. HILL ARCHITECT