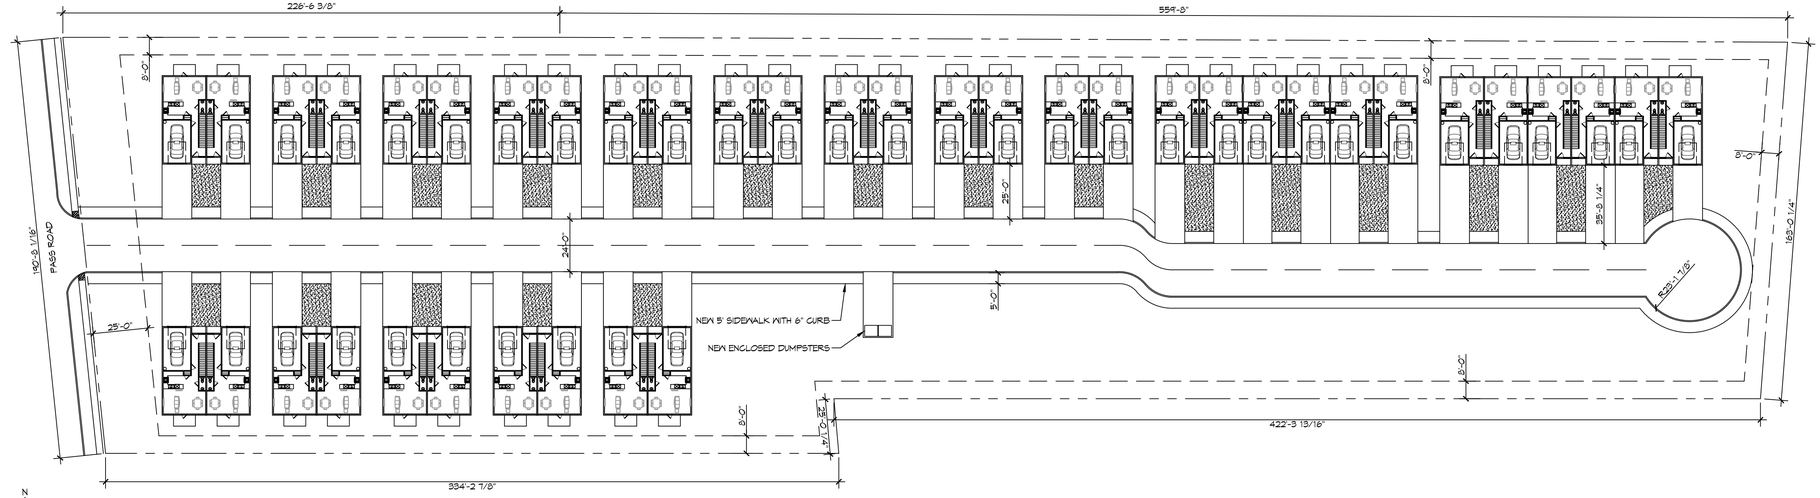

1 PROPOSED SITE PLAN
SCALE: NTS

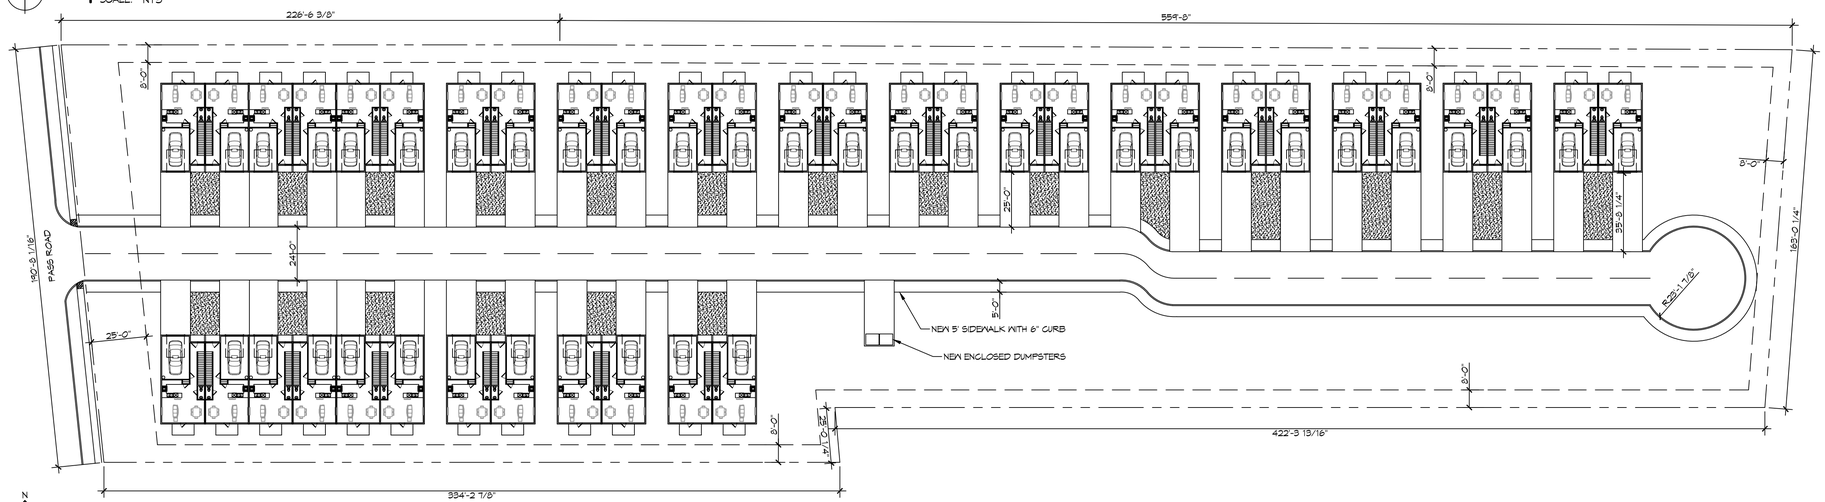

2 PROPOSED SITE PLAN
SCALE: NTS

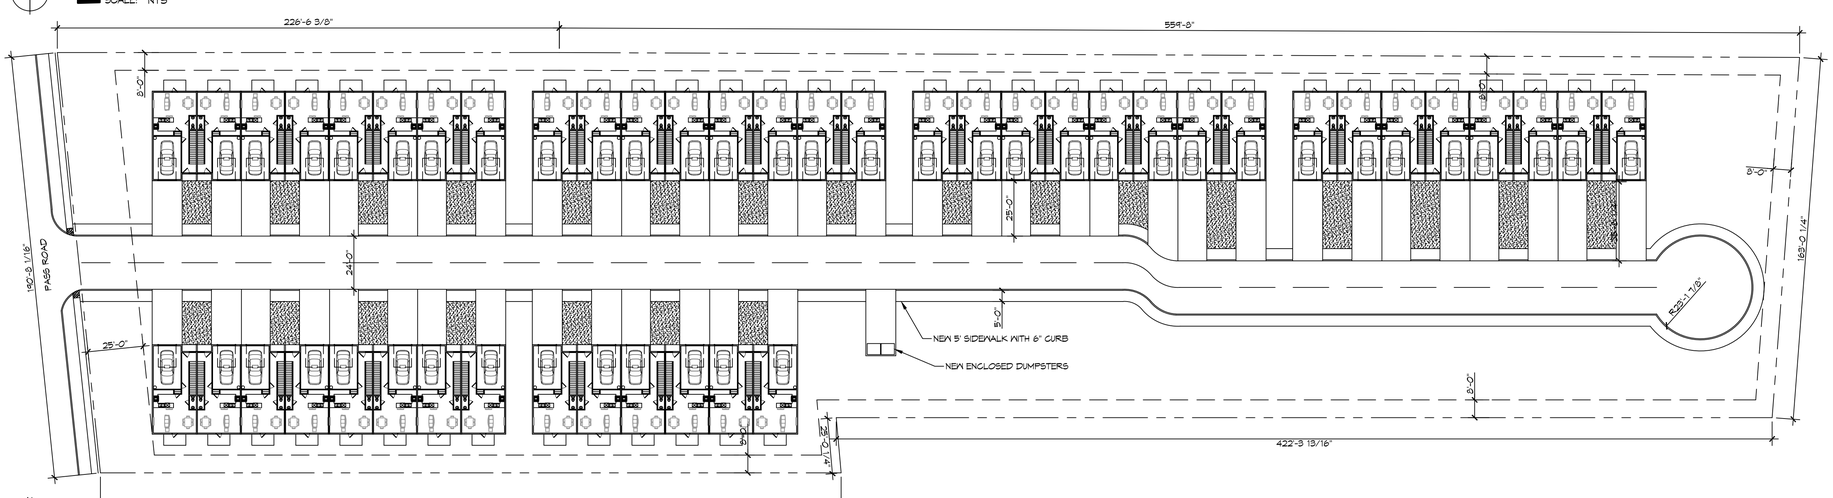

3 PROPOSED SITE PLAN
SCALE: NTS

LEGEND

40 APARTMENT UNITS
14 APARTMENT BUILDINGS
2 APARTMENT COMPLEXES

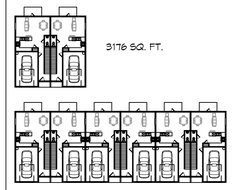

PROPERTY LINE

SETBACK LINE

DAMMON ENGINEERING, INC.
LOUISIANA & MISSISSIPPI
www.dammonengineering.com
info@dammonengineering.com
PH: 985.649.5832
Chief Engineer: Brian Mistich, PE
554 Old Spanish Trail
Slidell, LA 70458

REVISIONS

#	DESCRIPTION	DATE

SEAL:

PROPOSED SITE PLAN
PASS ROAD APARTMENTS
2531 PASS ROAD,
BILOXI, MS 39531

JOB No:	????	DATE:	2-6-2024
DRAWN BY:	CKD	CHECKED BY:	JMS

This drawing is a diagram and shall not be used as a construction, fabrication, or shop drawing. Dimensions, locations, and other information shall be verified by the contractor, fabricator, or shop prior to construction. This drawing and all other drawings, specifications, and data furnished by Dammon Engineering, shall remain the property of Dammon Engineering, and no part thereof shall be copied, disclosed to others, or used in connection with any work or project other than the specific project for which it was prepared by Dammon Engineering. Reuse of or alteration of this drawing or any other document prepared by Dammon Engineering, without written consent and specific adaptation by Dammon Engineering, shall be at the user's sole risk and without liability or legal exposure to Dammon Engineering.

SHEET TITLE:
PROPOSED SITE PLAN

DRAWING NUMBER:
C101

SHEET No: 1 of 1