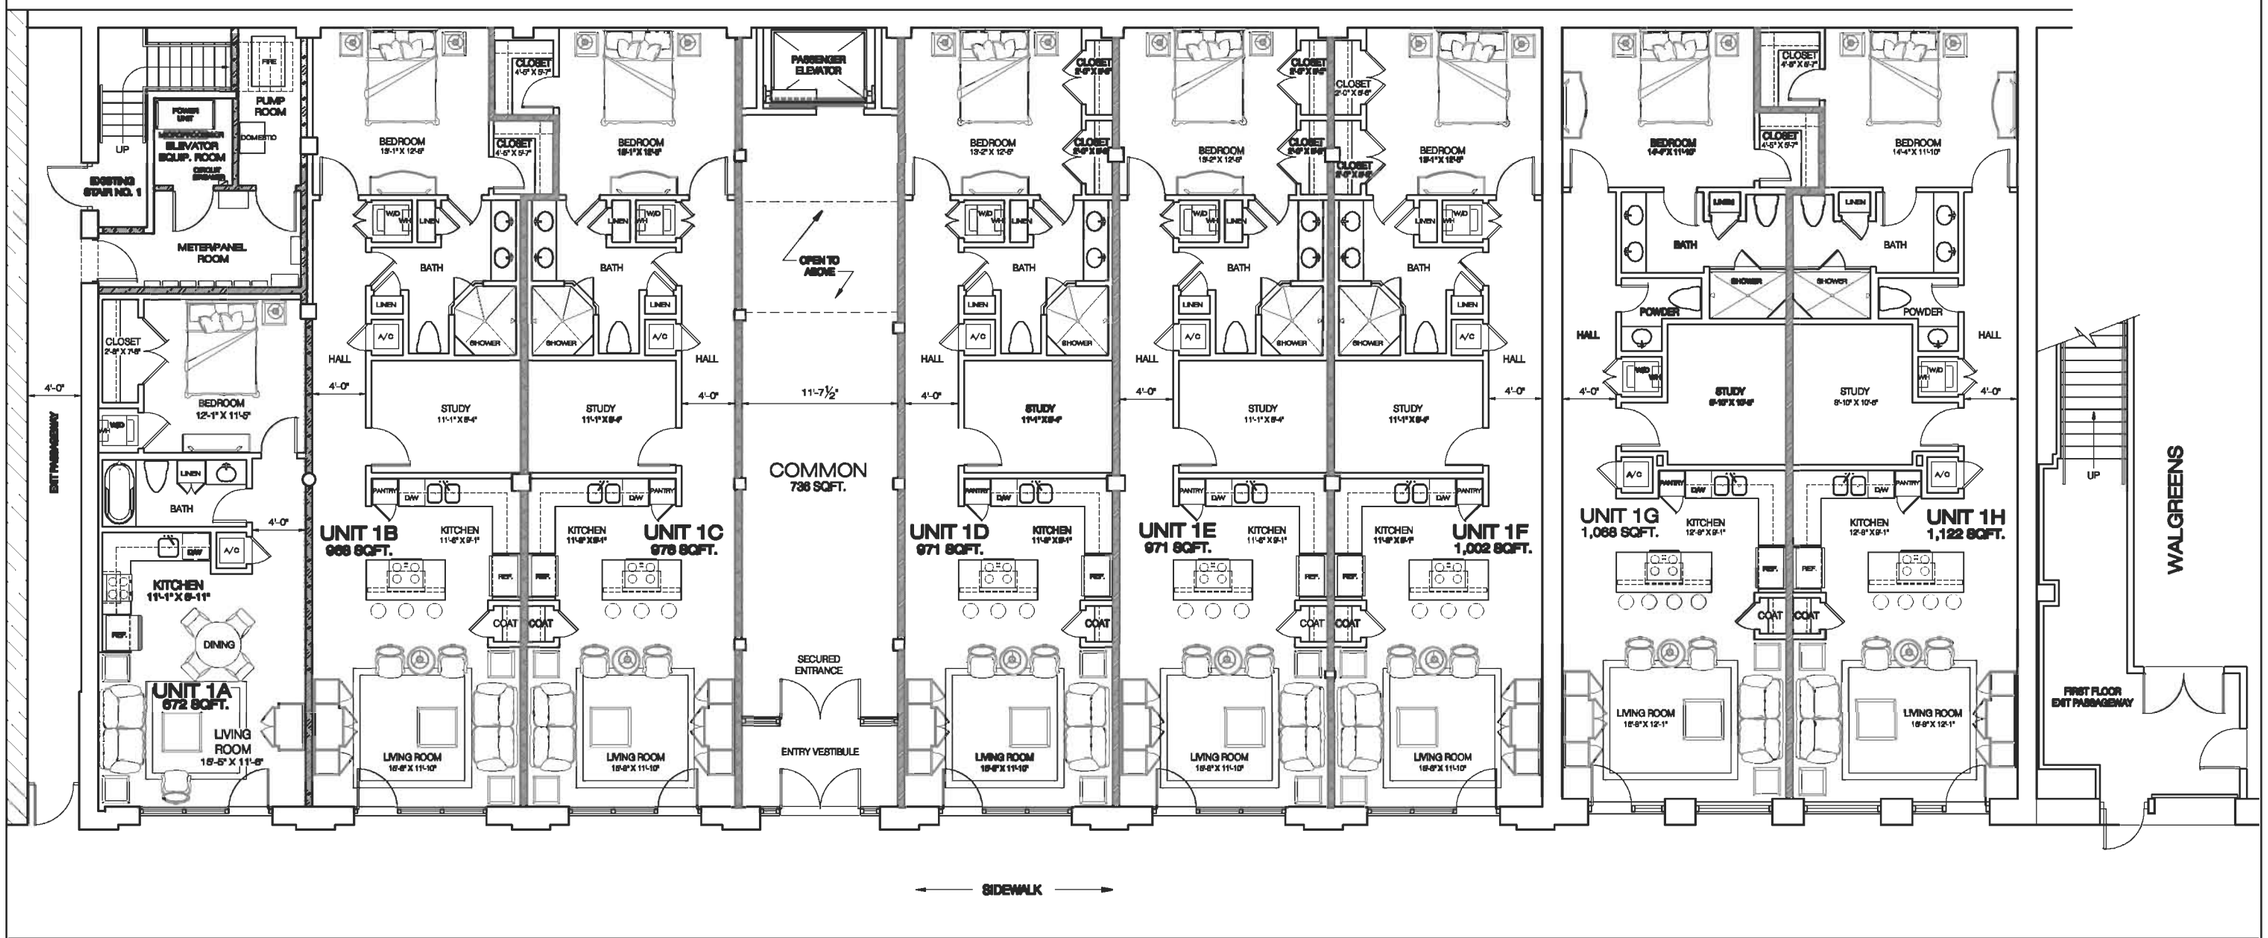

WILKINSON STREET

1 / A1.1 **Proposed First Floor Plan**

3/16" = 1'-0"

TERRELL-FABACHER ARCHITECTS, L.L.C.
Terrell-Fabacher Architects, L.L.C.
1525 St. Charles Ave., Suite 300
New Orleans, Louisiana 70130
(504) 568-1520 (504) 568-1500

These plans and specifications have been prepared by me or under my close supervision and they comply with all city requirements to the best of my knowledge and belief.

The project (will)(will not) be visited periodically to review job progress

Wilkinson Row Apartments
513-533 Wilinson Street
New Orleans Louisiana

NO.	REVISIONS

CHECKED BY:

DRAWN BY:

DATE: OCTOBER 22, 2010

JOB NO.:

A1.1

SHEET 1 OF 8