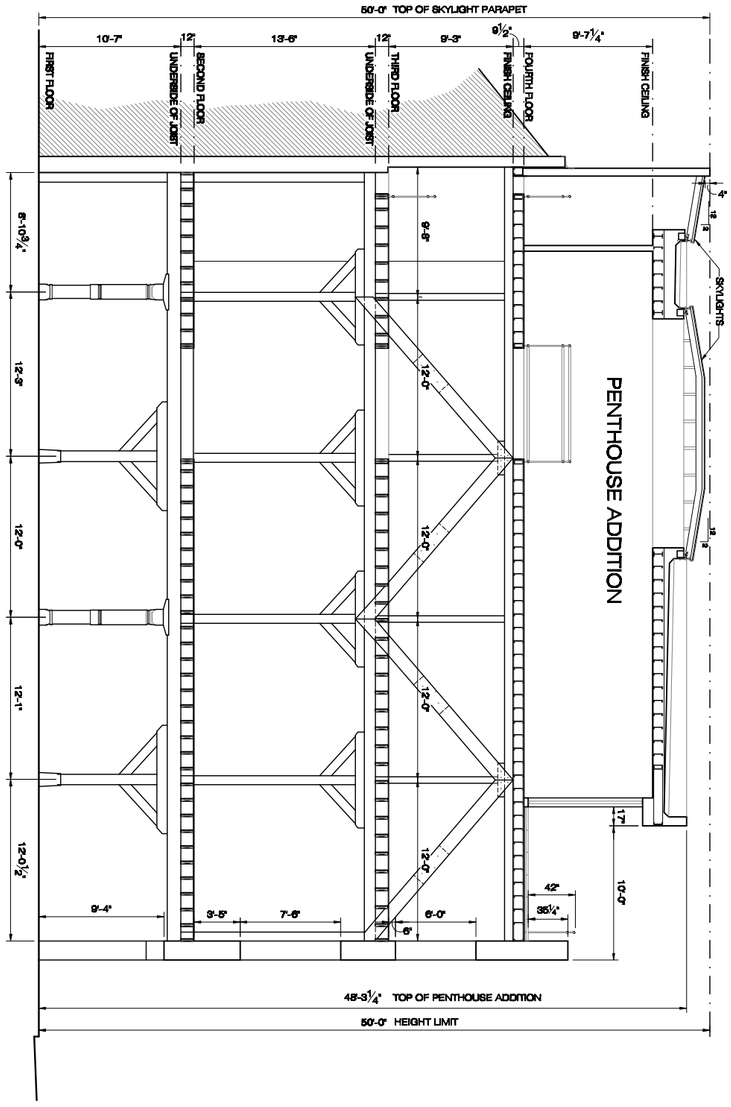

1 A1.6 Building Section
3/16" = 1'-0"

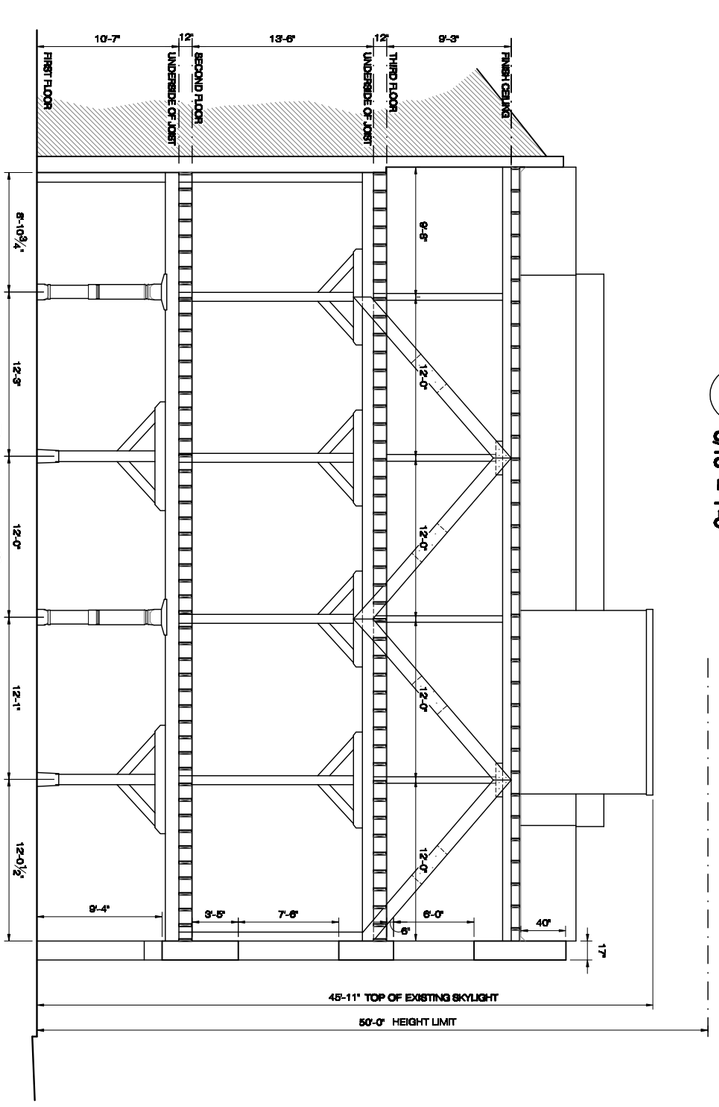

1 A1.6 Building Section
3/16" = 1'-0"

A1.6	SHEET 6 OF 8

DATE:	OCTOBER 22, 2010
JOB NO.:	
DRAWN BY:	
CHECKED BY:	
NO.	REVISIONS

Wilkinson Row Apartments
513-533 Wilinson Street
New Orleans Louisiana

These plans and specifications have been prepared by me or under my close supervision and they comply with all city requirements to the best of my knowledge and belief.

The project (will)(will not) be visited periodically to review job progress

TERRELL-FABACHER ARCHITECTS, L.L.C.
Terrell-Fabacher Architects, L.L.C.
1525 St. Charles Ave., Suite 300
New Orleans, Louisiana 70130
o(504) 566-1320 f(504) 566-1350