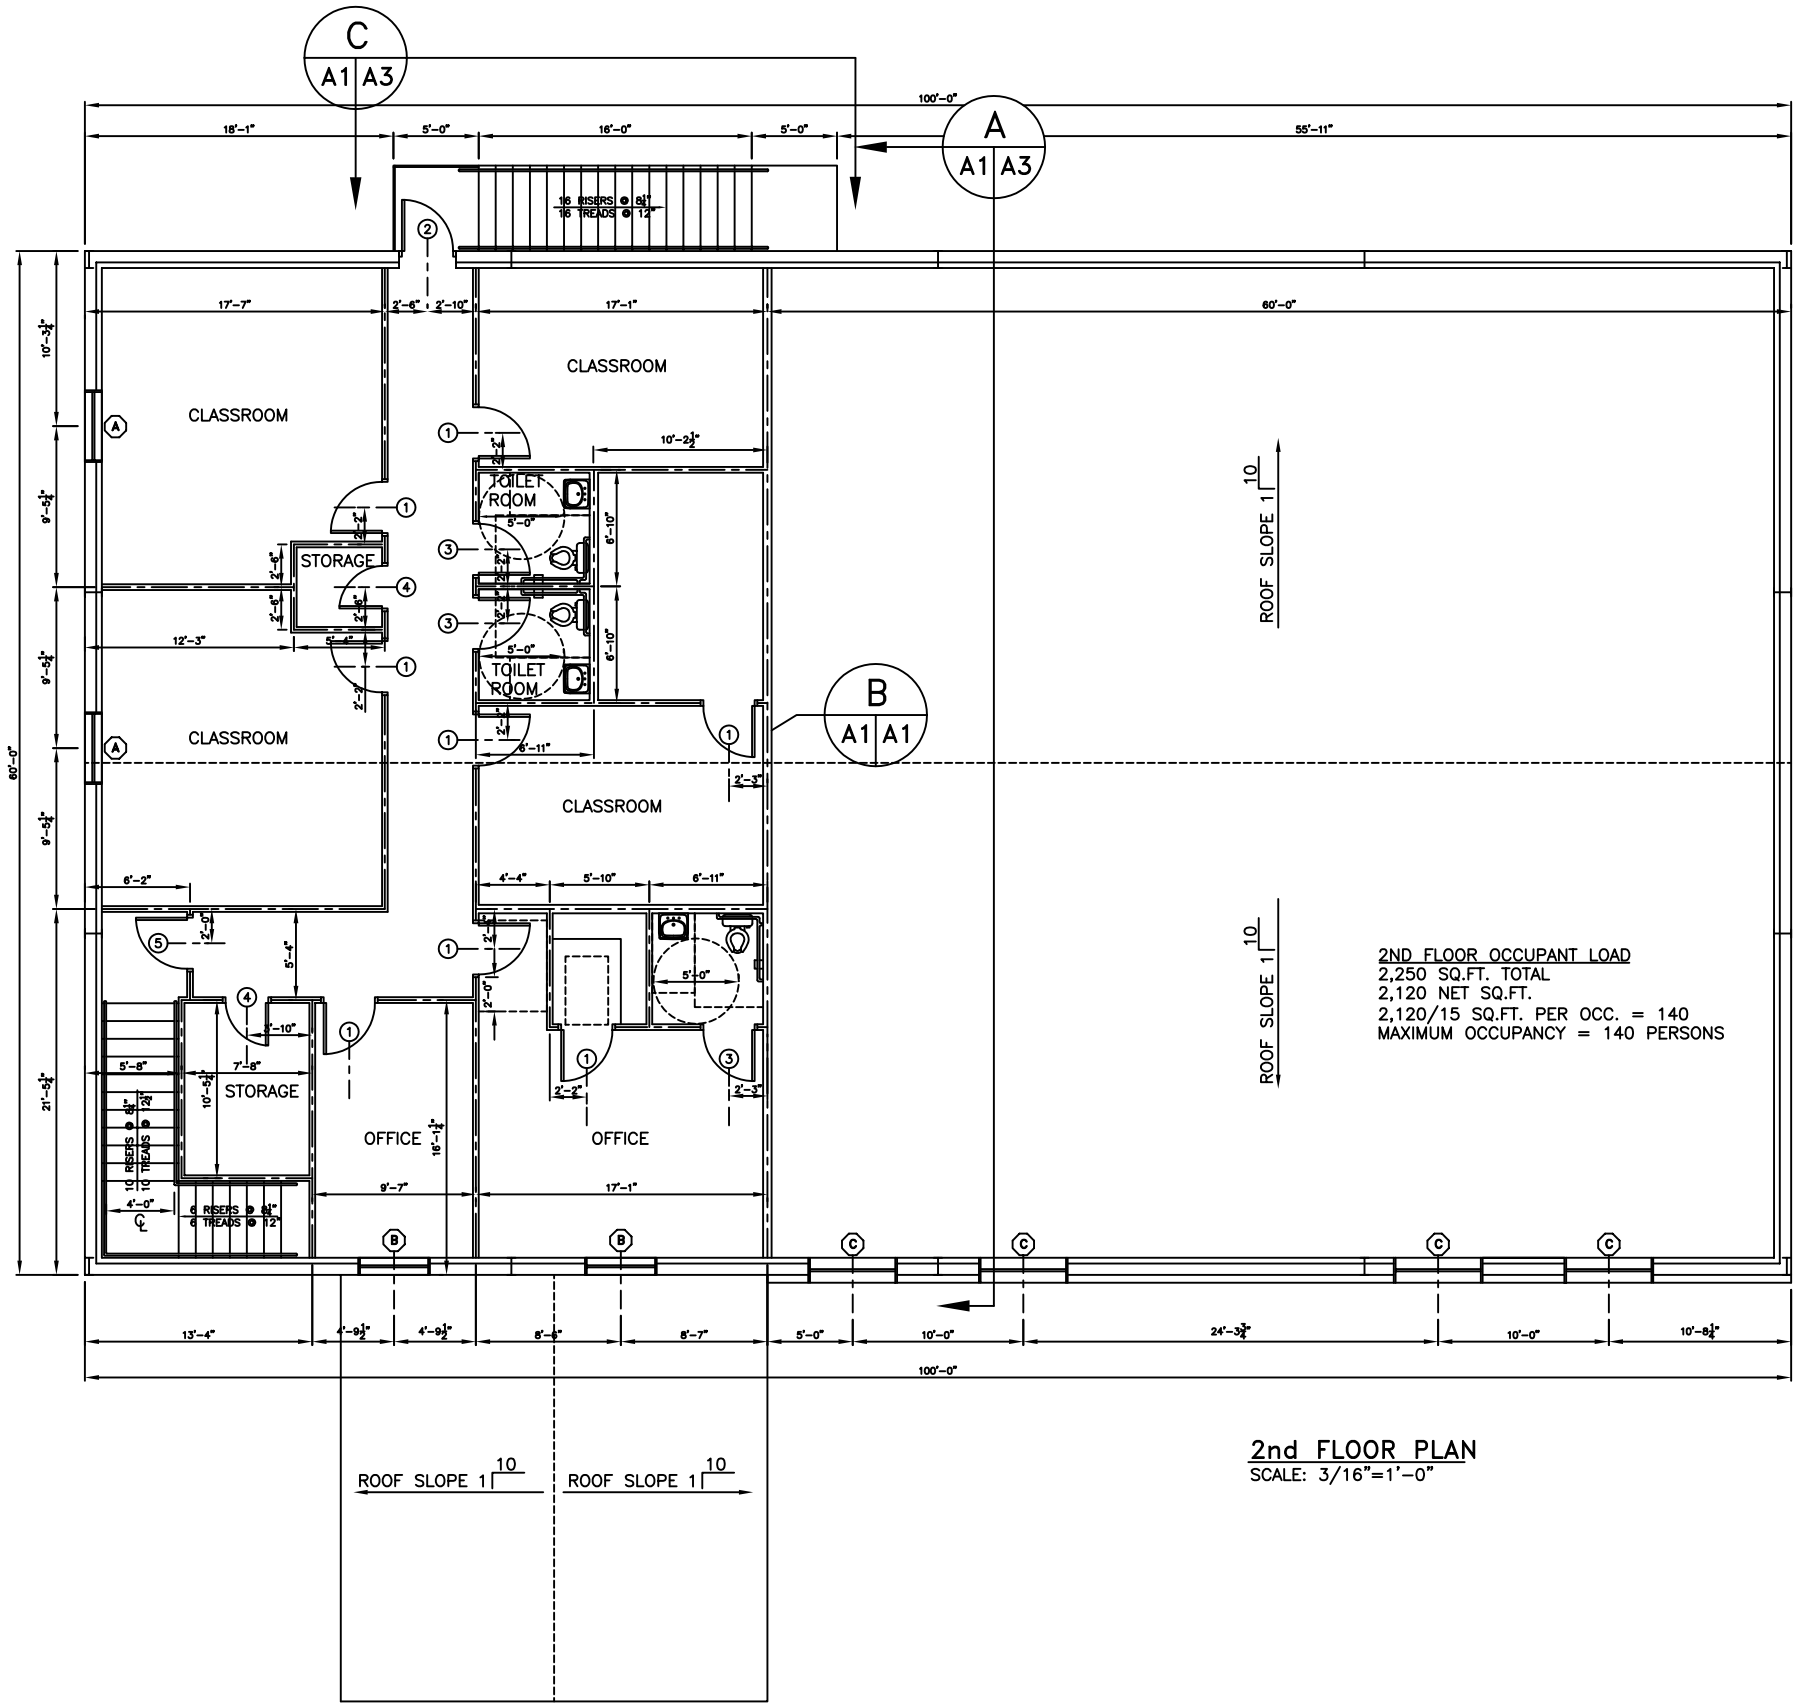

2ND FLOOR OCCUPANT LOAD
2,250 SQ.FT. TOTAL
2,120 NET SQ.FT.
2,120/15 SQ.FT. PER OCC. = 140
MAXIMUM OCCUPANCY = 140 PERSONS

2nd FLOOR PLAN

SCALE: 3/16"=1'-0"

2ND FLOOR WINDOW SCHEDULE

MARK	WINDOW	TYPE: FIXED	TYPE: VERTICAL SLIDE	TYPE: HORIZ SLIDE	FRAME: STEEL	FRAME: ALUMINUM	FRAME: WOOD	GLASS: TINTED	GLASS: PLAIN	GLASS: TEMPERED	GLASS: WIREGLASS	LITES: NONE	LITES: 2/2	LITES: 4/4	LITES: 6/6	LITES: 8/8	ACCESSORIES: ALARM	ACCESSORIES: SCREEN	ACCESSORIES: SHUTTER	ACCESSORIES: NONE	REMARKS
A	3/0x5/0		●		●				●	●		●					●	●			GLAZED
B	4/0x2/0	●			●				●	●		●								●	
C	5/0x2/0	●			●				●	●		●								●	

2ND FLOOR DOOR & HARDWARE SCHEDULE

MARK	DOOR	TYPE: SOLID WOOD	TYPE: HOLLOW METAL	TYPE: ALUM/GLASS	TYPE: STOREFRONT	FRAME: STEEL	FRAME: ALUMINUM	FRAME: WOOD	HINGE: DBL SWING	HINGE: BUTT	HINGE: BURGLERPRF	LOCK: PASSAGE	LOCK: PRIVACY	LOCK: DEADBOLT	LOCK: KEYED HANDLE	LOCK: PUSH PULL	ACCESSORIES: PANIC	ACCESSORIES: THRESHOLD	ACCESSORIES: WEATHERSTRIP	ACCESSORIES: DOOR STOP	ACCESSORIES: ALARM	ACCESSORIES: VIEW GLASS	ACCESSORIES: CLOSER	REMARKS
1	3/0x6/8x1 3/4"	●						●		●		●								●				
2	3/0x6/8x1 3/4"		●			●				●					●		●	●	●		●		●	
3	3/0x6/8x1 3/4"	●						●		●				●						●				TOILET ROOM DOORS
4	2/6x6/8x1 3/4"	●						●							●									
5	3/0x6/8x1 3/4"		●			●				●			●				●			●		●	●	SAFETY GLAZING

2ND FLOOR PLAN

MIKE PATTERSON
HWY. 1077
GOODBEE, LOUISIANA

GRACE HARBOR CHURCH

DAMMON ENGINEERING. INC.
1095 FLORIDA AVENUE 985-649-5832 SLIDELL, LA. 70458
DAMMONENGINEERING.COM

SCALE:AS NOTED
FILE:
JOB NO.1704
DATE:07-20-05
SHEET
A-1
OF