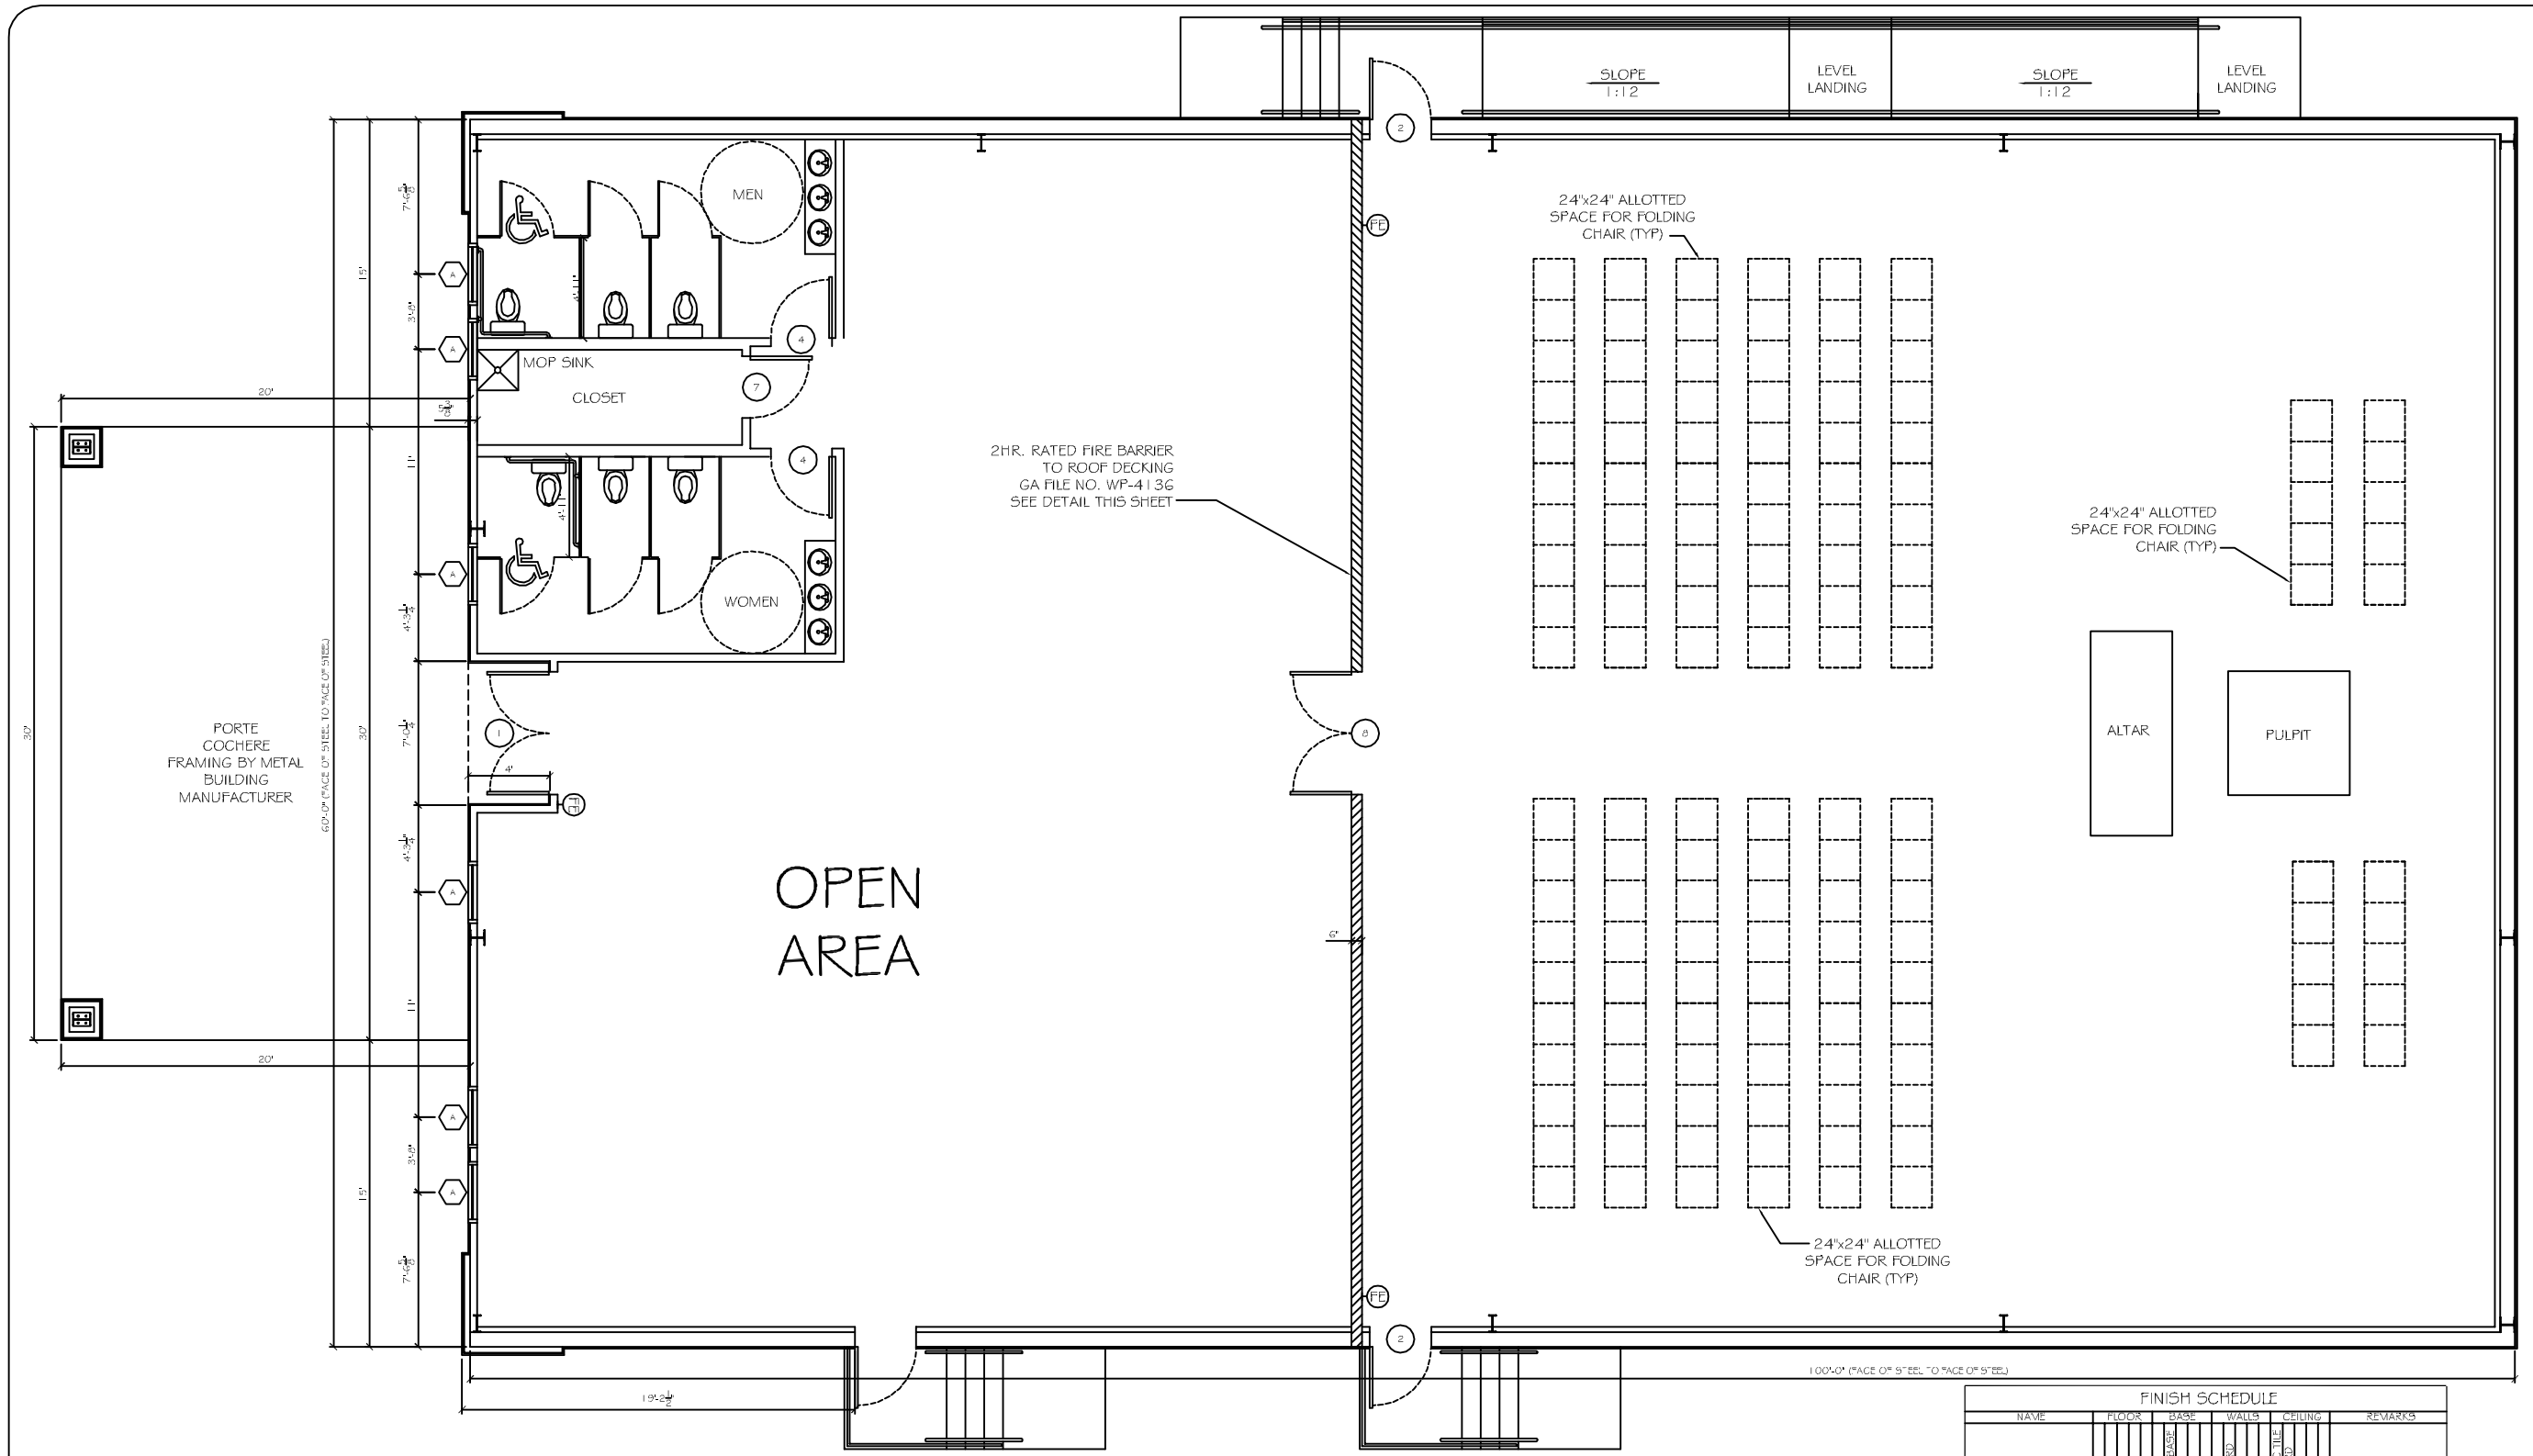

FINISH SCHEDULE

NAME	FLOOR: CARPET	FLOOR: CONCRETE	FLOOR: VCT	FLOOR: RUBBER TILE	FLOOR: CERAMIC TILE	BASE: CERAMIC TILE	BASE: VINYL WALL BASE	BASE: WOOD BASE	WALLS: PAINT	WALLS: FRP PANEL	WALLS: GYP BOARD	CEILING: PAINT	CEILING: SUSPENDED ACOUSTIC TILE	CEILING: GYPSUM BOARD	REMARKS
OFFICES			●				●			●			●		CEILING HEIGHT 9'
BATHROOMS							●			●			●		CEILING HEIGHT 9'
BREAK/WORK AREA			●				●				●		●		CEILING HEIGHT 9'
LOBBY							●				●		●		CEILING HEIGHT 9'
OWNER TO SELECT STYLE, COLOR, AND BRAND															

PROVIDE MOISTURE RESISTANT TYPE GYP. BD. IN ALL DAMP AREAS.

GA FILE NO. WP 4136 GENERIC

BASE LAYER 5/8" TYPE X GYPSUM WALLBOARD OR VENEER BASE APPLIED PARALLEL OR AT RIGHT ANGLES TO EACH SIDE OF 2 X 4 WOOD STUDS 16" O.C. WITH 1 1/4" TYPE W DRYWALL SCREWS 12" O.C. FACE LAYER 5/8" TYPE X GYPSUM WALLBOARD OR VENEER BASE APPLIED PARALLEL OR AT RIGHT ANGLES TO EACH SIDE WITH 1 7/8" TYPE W DRYWALL SCREWS 12" O.C. AND OFFEST 6" FROM SCREWS IN BASE LAYER.

JOINTS STAGGERED 16" EACH LAYER AND SIDE. (LOAD BEARING)

2 HOUR FIRE 40 TO 44 STC SOUND

THICKNESS: 6 1/8"
APPROX. WEIGHT: 12 PSF
FIRE TEST: SWRI 01-5920-614, 12-5-94
SOUND TEST: SEE WP 4135 (NGC 2363, 4-1-70)

LEGEND

- NEW FIRE BARRIER, GA FILE NO. WP 3514 SEE DETAIL THIS SHEET
- NEW WOOD STUD WALL, 2x4 OR 2x6 STUDS @ 16" O.C. W/ ONE LAYER 5/8" GYP. BOARD ON EACH SIDE. SEE PLAN
- NEW FIRE EXTINGUISHER IN ACCORDANCE W/ NFPA 10

OCCUPANT LOAD CALCULATIONS

OCCUPANCY CLASSIFICATION PER IBC 2006 (SECTION 304.1)
MIXED OCCUPANCY: GROUP A-3 (SANCTUARY-CLASSROOMS-COMMON AREAS). GROUP B (OFFICES)
OCCUPANT LOADS ARE CALCULATED PER VALUES GIVEN BY NFPA 101, 2006. TABLE 7.3.1.2

TOTAL BUILDING FOOTPRINT = 6,000 s.f.

TOTAL BUILDING OCCUPANT LOAD = 274

DAMMON ENGINEERING, INC.

CHIEF ENGINEER
EMMETT DAMMON, P.E.

CHIEF ARCHITECT
ROBERT WILTSE

1095 FLORIDA AVENUE
SLIDELL, LA. 70458
OFFICE: 985-649-5832
FAX: 985-641-5950

WEBSITE:
WWW.DAMMONENGINEERING.COM

EMAIL:
DAMMONENG@BELLSOUTH.NET

ARCHITECTURE
ENGINEERING
STUDIES
PLANNING
INVESTIGATION
EXPERT WITNESS

EL-BETHEL PENTECOSTAL CHURCH

REV. EUGENE WELLINGTON
ALLEN ROAD
SLIDELL, LA

FLOOR PLAN

REV: REVISED 9-23-13

SCALE: AS NOTED
JOB#: 1819A
DATE: 11-19-08
SHEET 10

A-1

OF 20