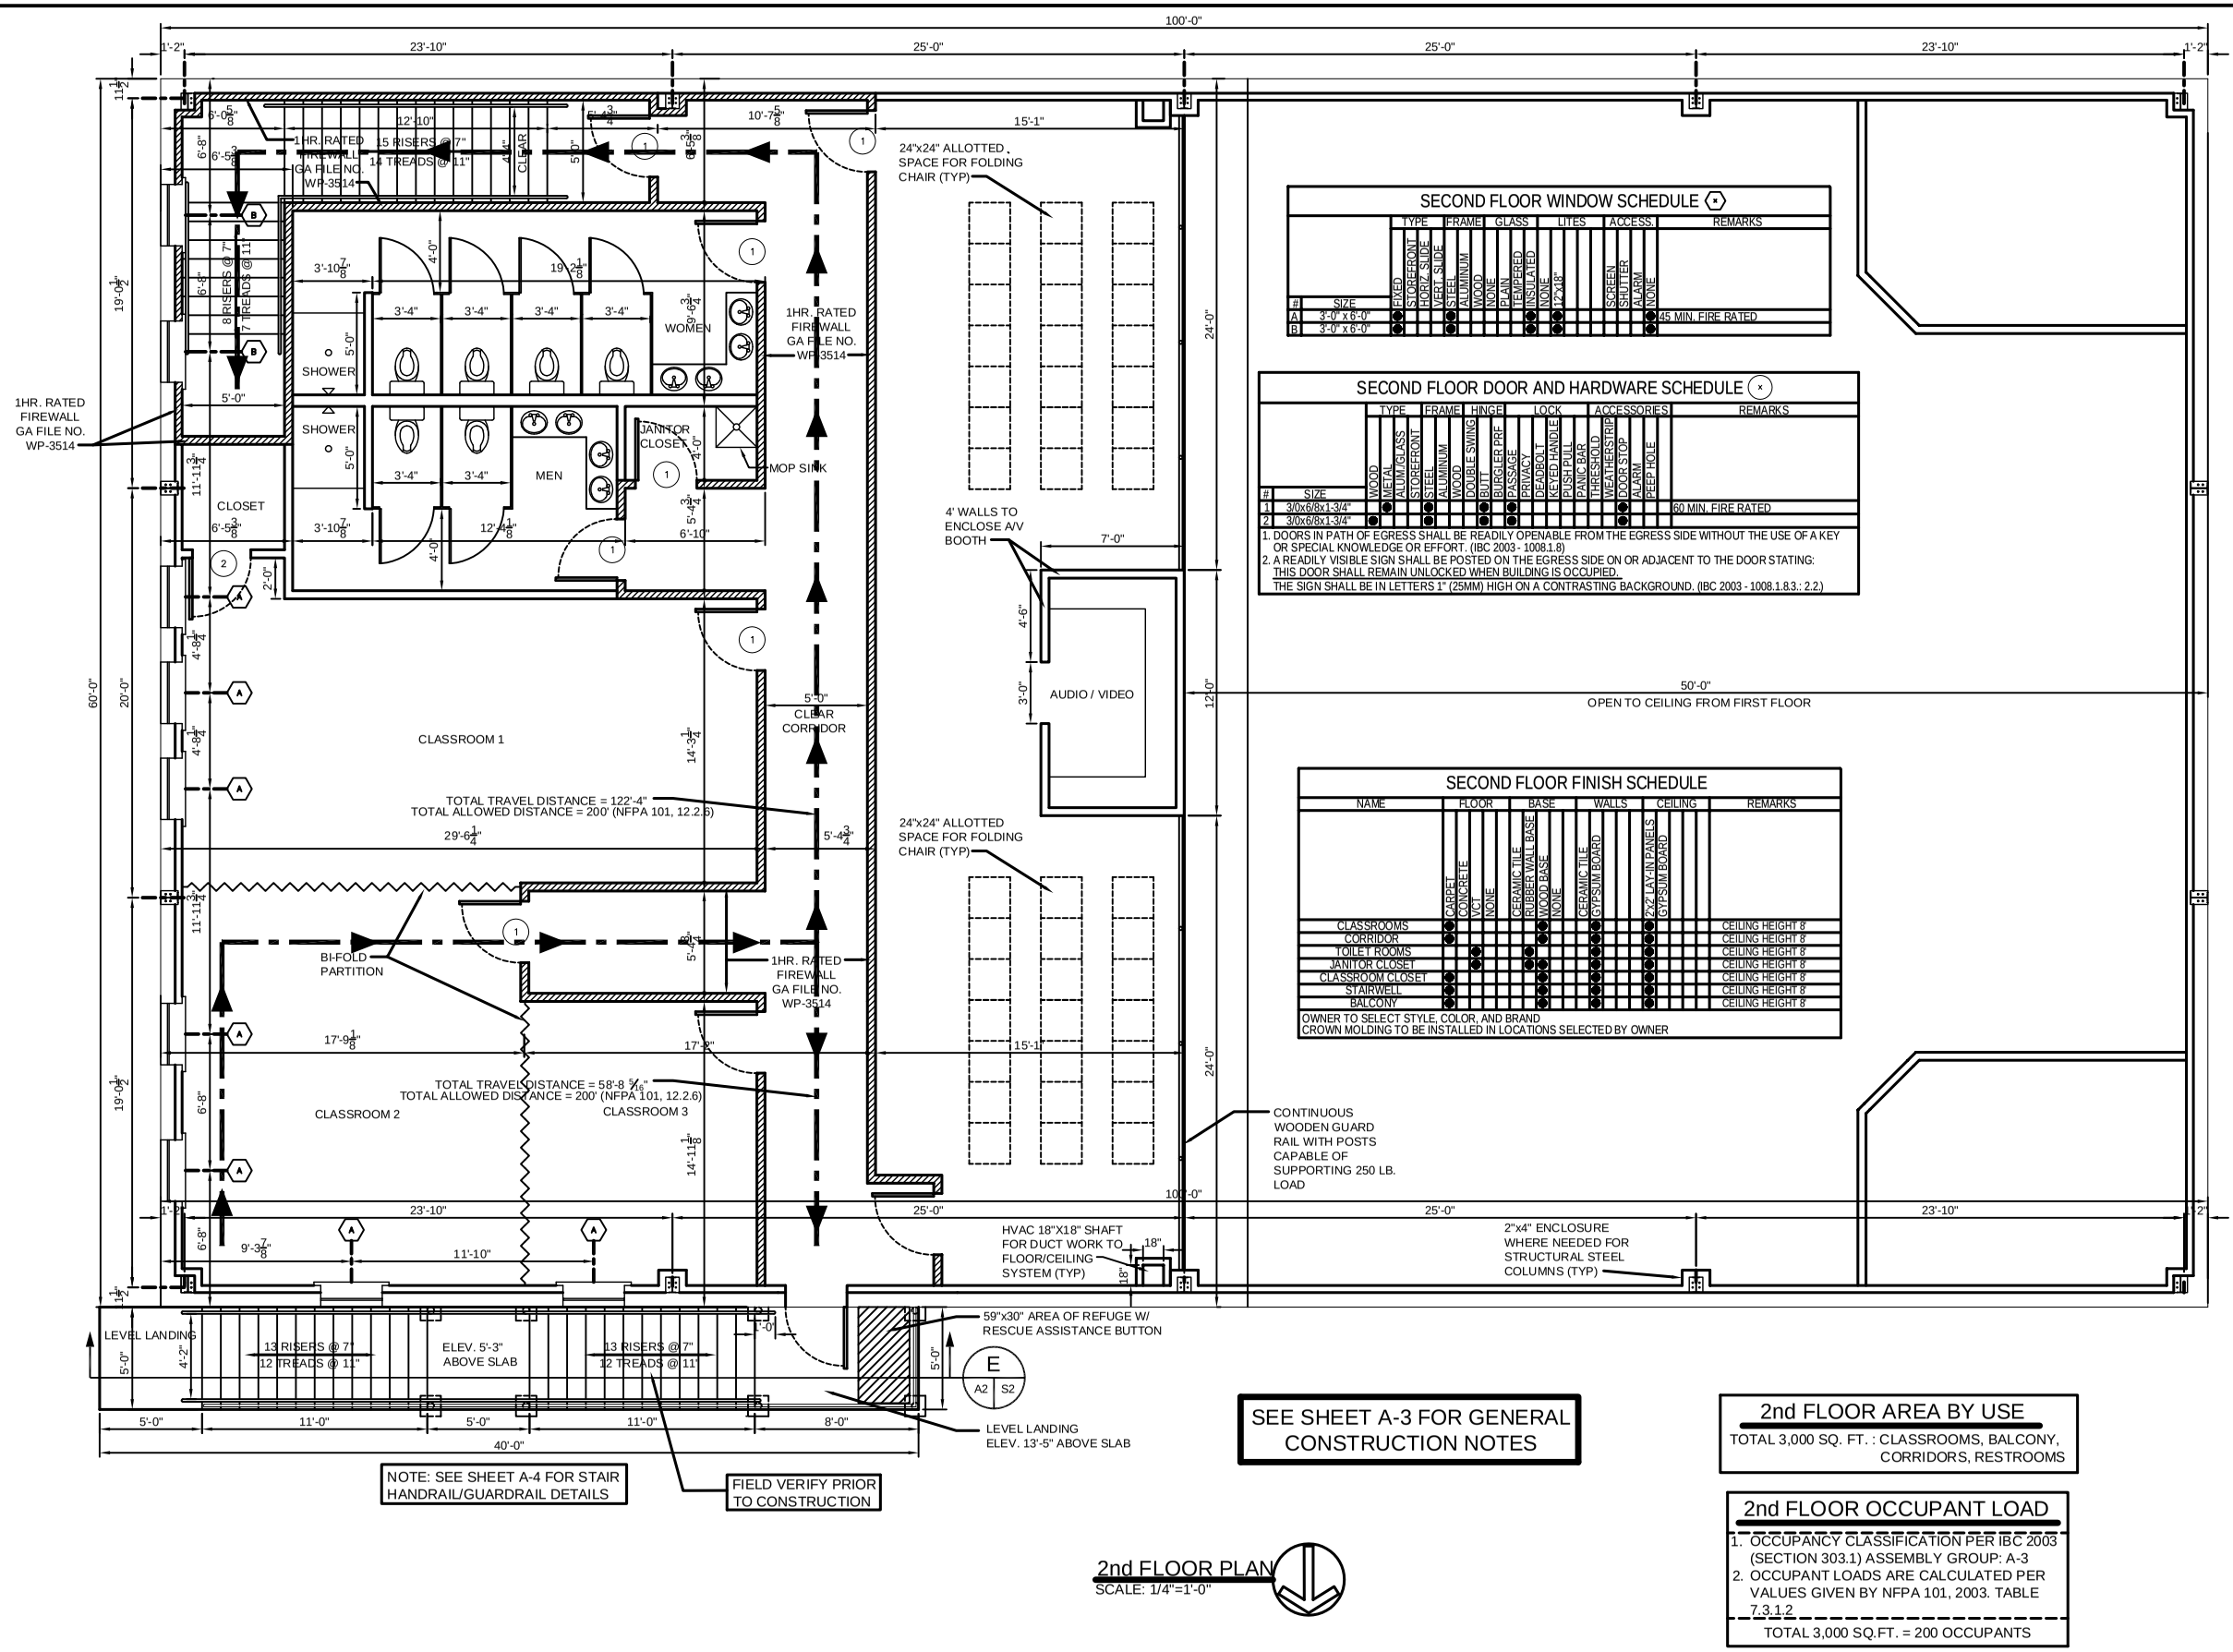

SECOND FLOOR WINDOW SCHEDULE (x)

#	SIZE	TYPE	FRAME	GLASS	LITES	ACCESS.	REMARKS
		FIXED, CASEMENT, HORIZ. SLIDE, VERT. SLIDE	STEEL, ALUMINUM, WOOD, VINYL	PLAIN, TEMPERED, INSULATED	MUNTIN, MODE, GRILLE	SCREEN, SHUTTER, ALARM, NONE	
A	3'-0" X 6'-0"	●	●	●	●	●	45 MIN. FIRE RATED
B	3'-0" X 6'-0"	●	●	●	●	●	

SECOND FLOOR DOOR AND HARDWARE SCHEDULE (x)

#	SIZE	TYPE: WOOD, METAL, ALUM./GLASS, STOREFRONT	FRAME: STEEL, ALUMINUM, WOOD	HINGE: DOUBLE SWING, BUTT	LOCK: BURGLER PRF, PASSAGE, DEADBOLT, KEYED HANDLE, PUSH PULL, PANIC BAR	ACCESSORIES: THRESHOLD, WEATHERSTRIP, DOOR STOP, ALARM, PEEP HOLE	REMARKS
1	3/0x6/8x1-3/4"	●	●	●	●	●	60 MIN. FIRE RATED
2	3/0x6/8x1-3/4"	●	●	●	●	●	

1. DOORS IN PATH OF EGRESS SHALL BE READILY OPENABLE FROM THE EGRESS SIDE WITHOUT THE USE OF A KEY OR SPECIAL KNOWLEDGE OR EFFORT. (IBC 2003 - 1008.1.8)
2. A READILY VISIBLE SIGN SHALL BE POSTED ON THE EGRESS SIDE ON OR ADJACENT TO THE DOOR STATING: THIS DOOR SHALL REMAIN UNLOCKED WHEN BUILDING IS OCCUPIED. THE SIGN SHALL BE IN LETTERS 1" (25MM) HIGH ON A CONTRASTING BACKGROUND. (IBC 2003 - 1008.1.8.3.: 2.2.)

SECOND FLOOR FINISH SCHEDULE

NAME	FLOOR: CARPET	CONCRETE	VINYL	NONE	BASE: CERAMIC TILE	RUBBER WALL BASE	WOOD BASE	NONE	WALLS: CERAMIC TILE	GYPSUM BOARD	CEILING: 2'X2' LAY-IN PANELS	GYPSUM BOARD	REMARKS
CLASSROOMS	●					●				●		●	CEILING HEIGHT 8'
CORRIDOR	●					●				●		●	CEILING HEIGHT 8'
TOILET ROOMS			●		●				●			●	CEILING HEIGHT 8'
JANITOR CLOSET		●			●					●		●	CEILING HEIGHT 8'
CLASSROOM CLOSET	●					●				●		●	CEILING HEIGHT 8'
STAIRWELL	●					●				●		●	CEILING HEIGHT 8'
BALCONY	●					●				●		●	CEILING HEIGHT 8'

OWNER TO SELECT STYLE, COLOR, AND BRAND
CROWN MOLDING TO BE INSTALLED IN LOCATIONS SELECTED BY OWNER

SEE SHEET A-3 FOR GENERAL CONSTRUCTION NOTES

2nd FLOOR AREA BY USE

TOTAL 3,000 SQ. FT. : CLASSROOMS, BALCONY, CORRIDORS, RESTROOMS

2nd FLOOR OCCUPANT LOAD

1. OCCUPANCY CLASSIFICATION PER IBC 2003 (SECTION 303.1) ASSEMBLY GROUP: A-3
2. OCCUPANT LOADS ARE CALCULATED PER VALUES GIVEN BY NFPA 101, 2003. TABLE 7.3.1.2

TOTAL 3,000 SQ.FT. = 200 OCCUPANTS

2nd FLOOR PLAN

SCALE: 1/4"=1'-0"

2nd FLOOR PLAN

EL-BETHEL PENTECOSTAL CHURCH

EUGENE WELLINGTON
ALLEN ROAD
SLIDELL, LA 70458

DAMMON ENGINEERING, INC.
1095 FLORIDA AVENUE 985-649-5882 SLIDELL, LA. 70458
DAMMONENGINEERING.COM

SCALE:AS NOTED
FILE:
JOB NO. 1819
DATE: 3-29-07
SHEET 11
A-2
OF 22