LANDSCAPE LEGEND

- – CRAPE TREE MINIMUM OF 10' TO 12' HIGH CALIPER OF 2 1/2" MEASURED AT 2 FT. ABOVE THE GROUND REQUIRED EVERY 20' – 25' O.C.
- – NUTTALL OAK TREE MINIMUM OF 8' TO 10' HIGH CALIPER OF 3" MEASURED AT 2 FT. ABOVE THE GROUND REQUIRED EVERY 20' O.C.
- – LIVE OAK CALIPER OF 3" MEASURED AT 2 FT. ABOVE THE GROUND REQUIRED EVERY 20' O.C.
- – DWARF CAMELLIA SHALL NO EXCEED 4' IN HEIGHT AT MATURITY
- – SHRUB
- – MULCH (PINE NEEDLES OR BARK) WITH FLOWERBEDS PROVIDED AT PEDESTRIAN WALKWAYS WHERE APPLICABLE

NOTES:
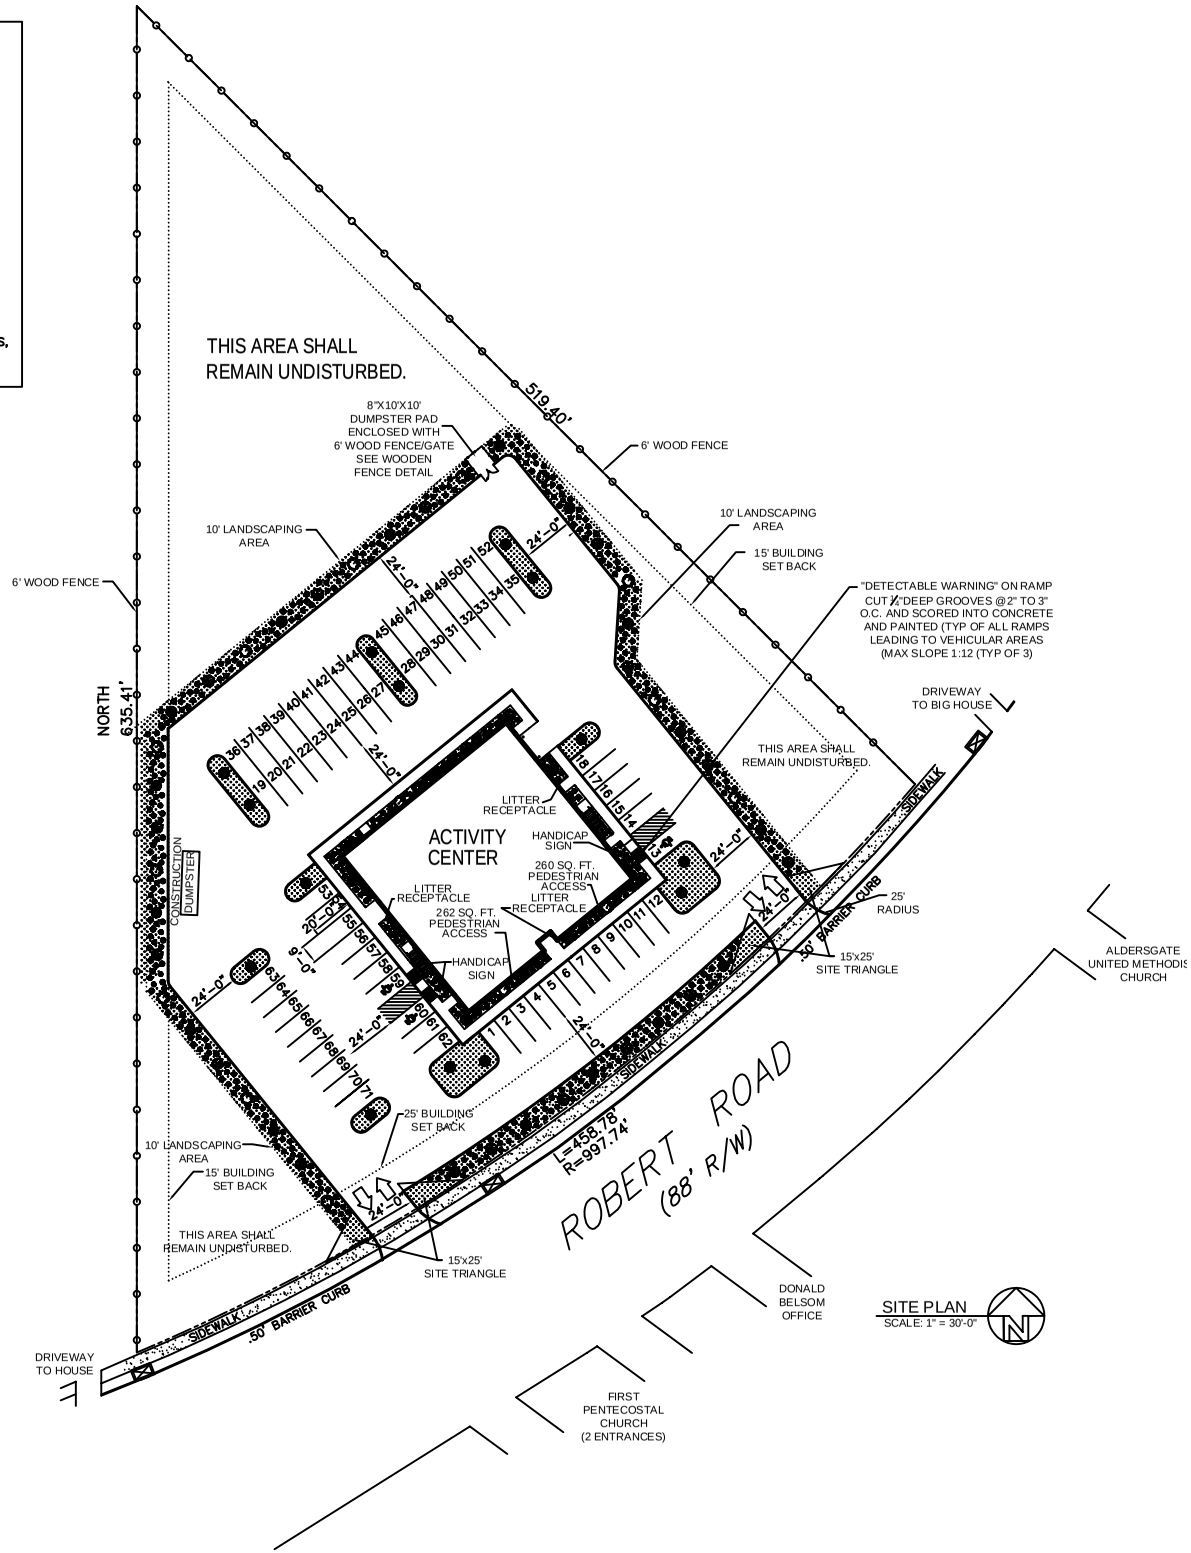
1. PROVIDE A MIN. LANDSCAPE AREA OF 5' WIDE ALONG BLDG. FOUNDATIONS, WHERE BLDG. FACES A PARKING LOT, STREET, DRIVEWAY, OR IS VISIBLE FROM A PUBLIC STREET.