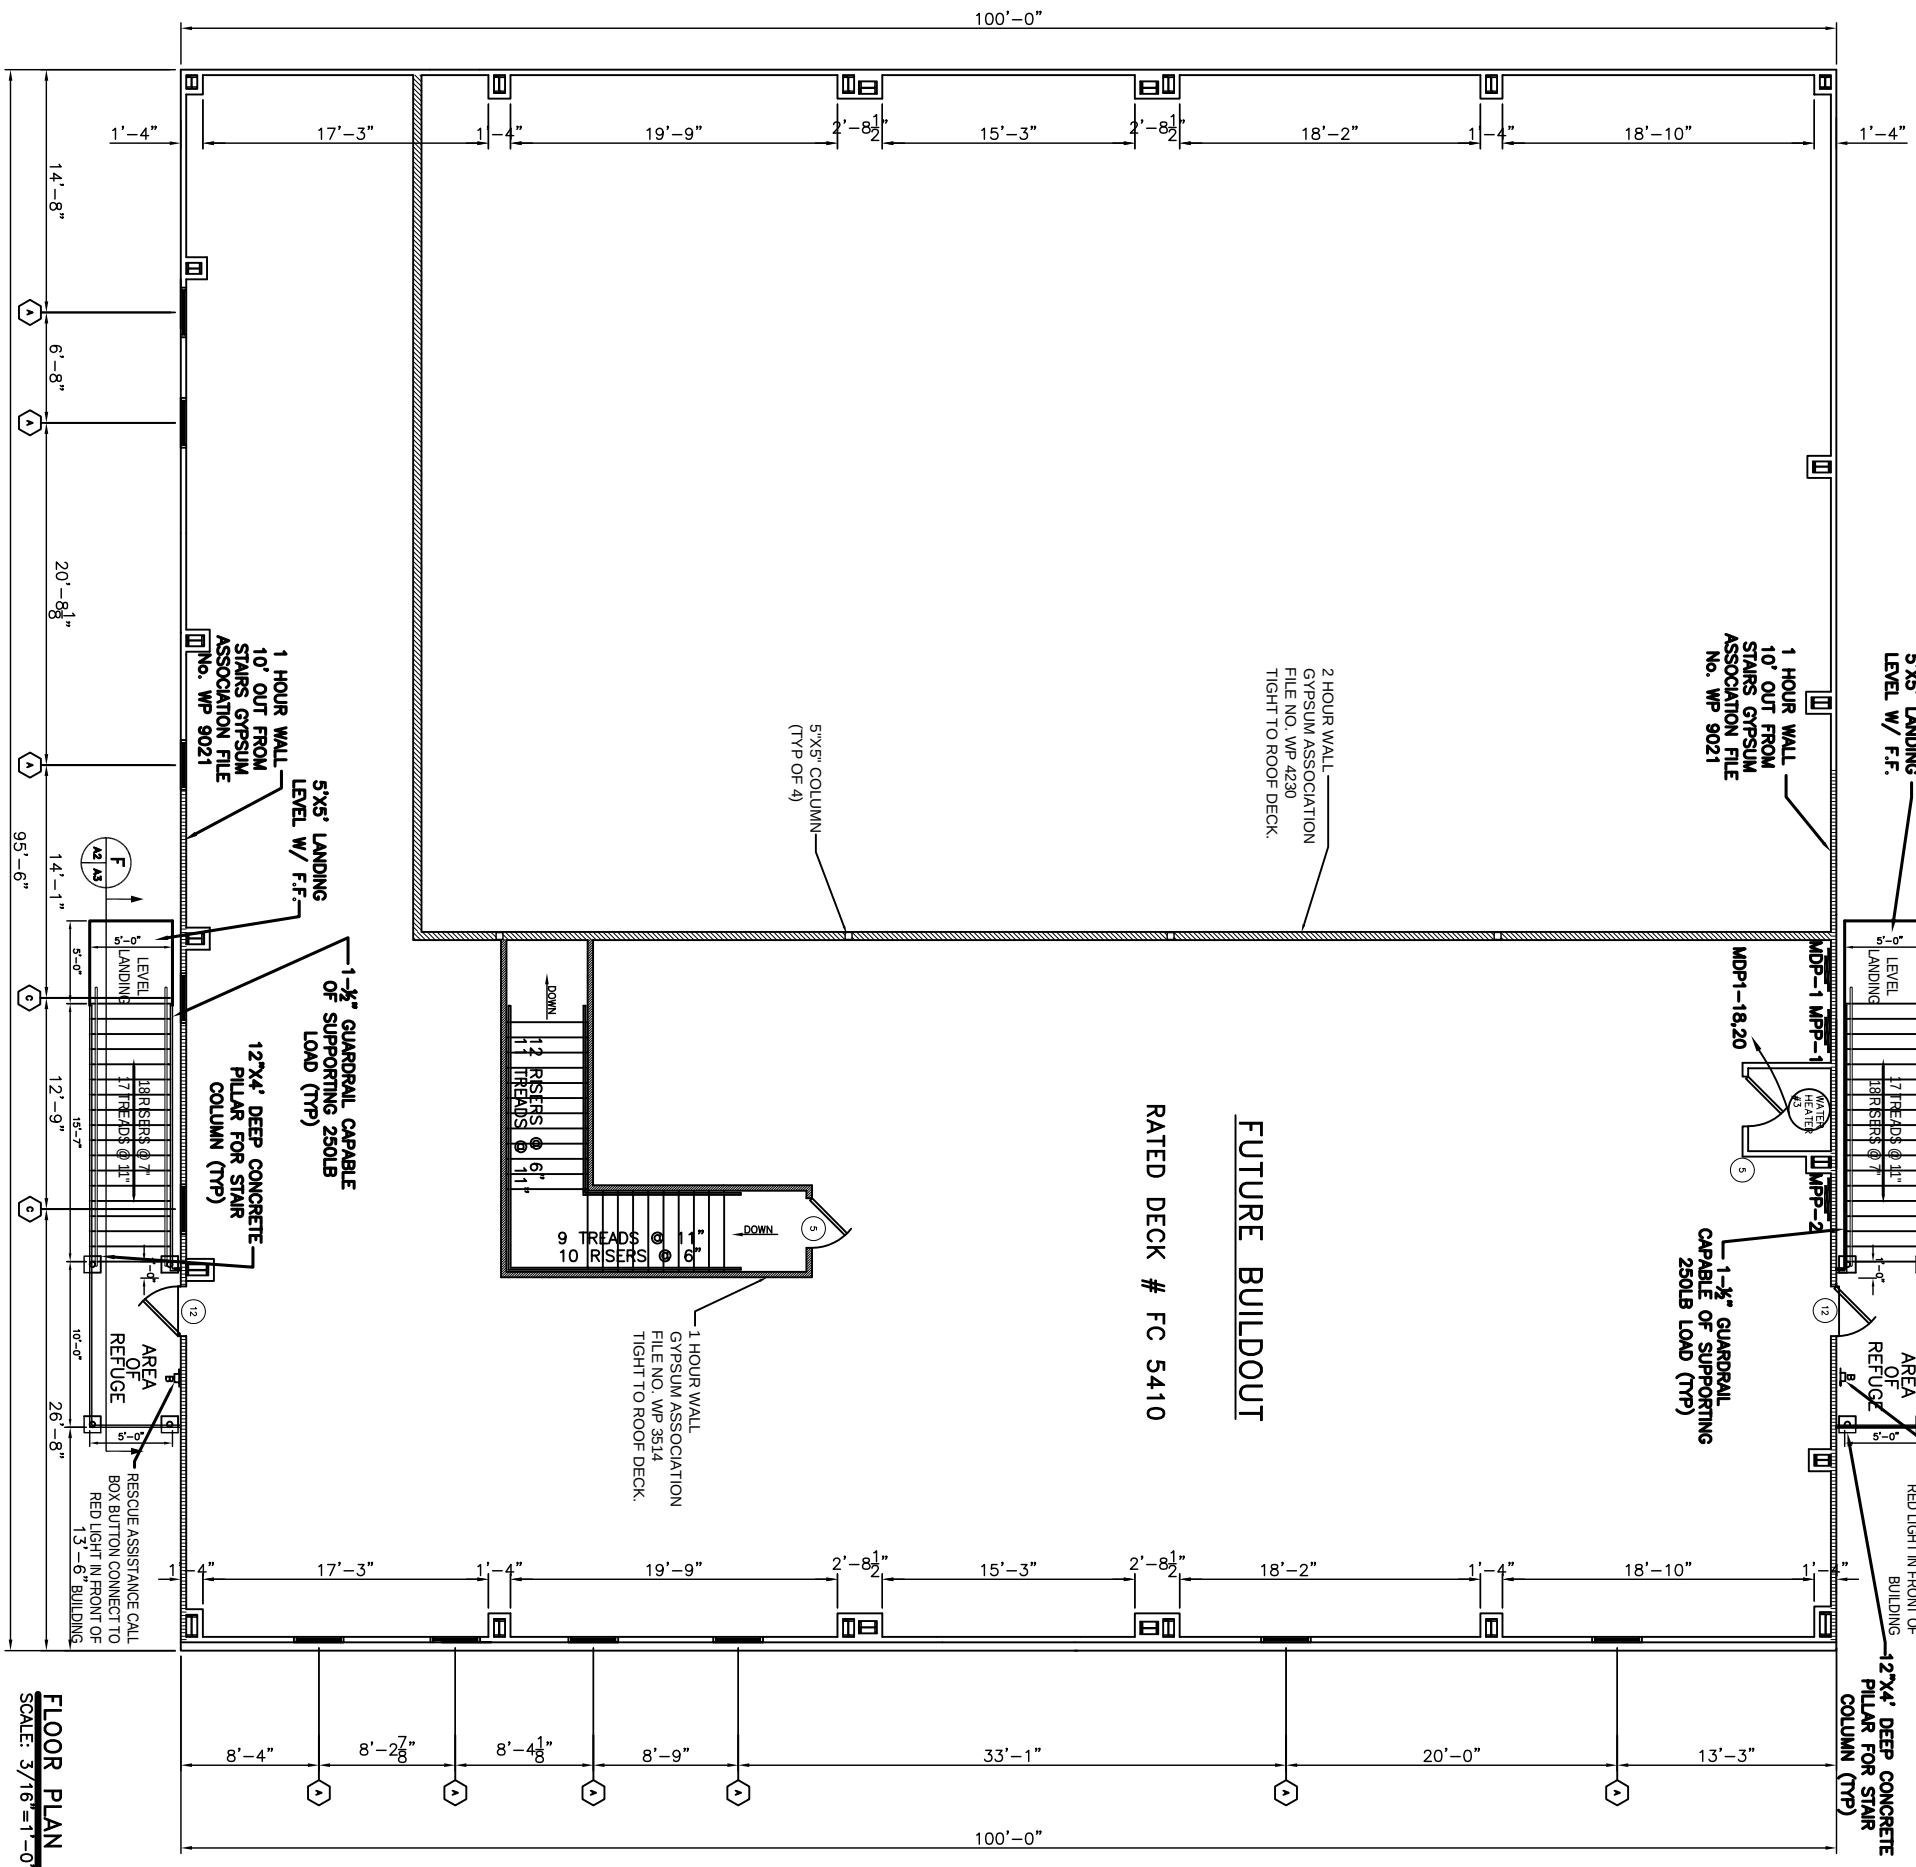

FLOOR PLAN 2ND FLOOR
SCALE: 3/16"=1'-0"

SHEET A-2 OF

DATE: 5-23-07

JOB NO. 1849

FILE:

SCALE:AS NOTED

ACTIVITY CENTER

DAMMON ENGINEERING. INC.
1095 FLORIDA AVENUE 985-649-5832 SLIDELL, LA. 70458
DAMMONENGINEERING.COM

FLOOR PLAN SECOND FLOOR

ALDERSGATE UNITED METHODIST
360 ROBERT BLVD.
SLIDELL, LOUISIANA