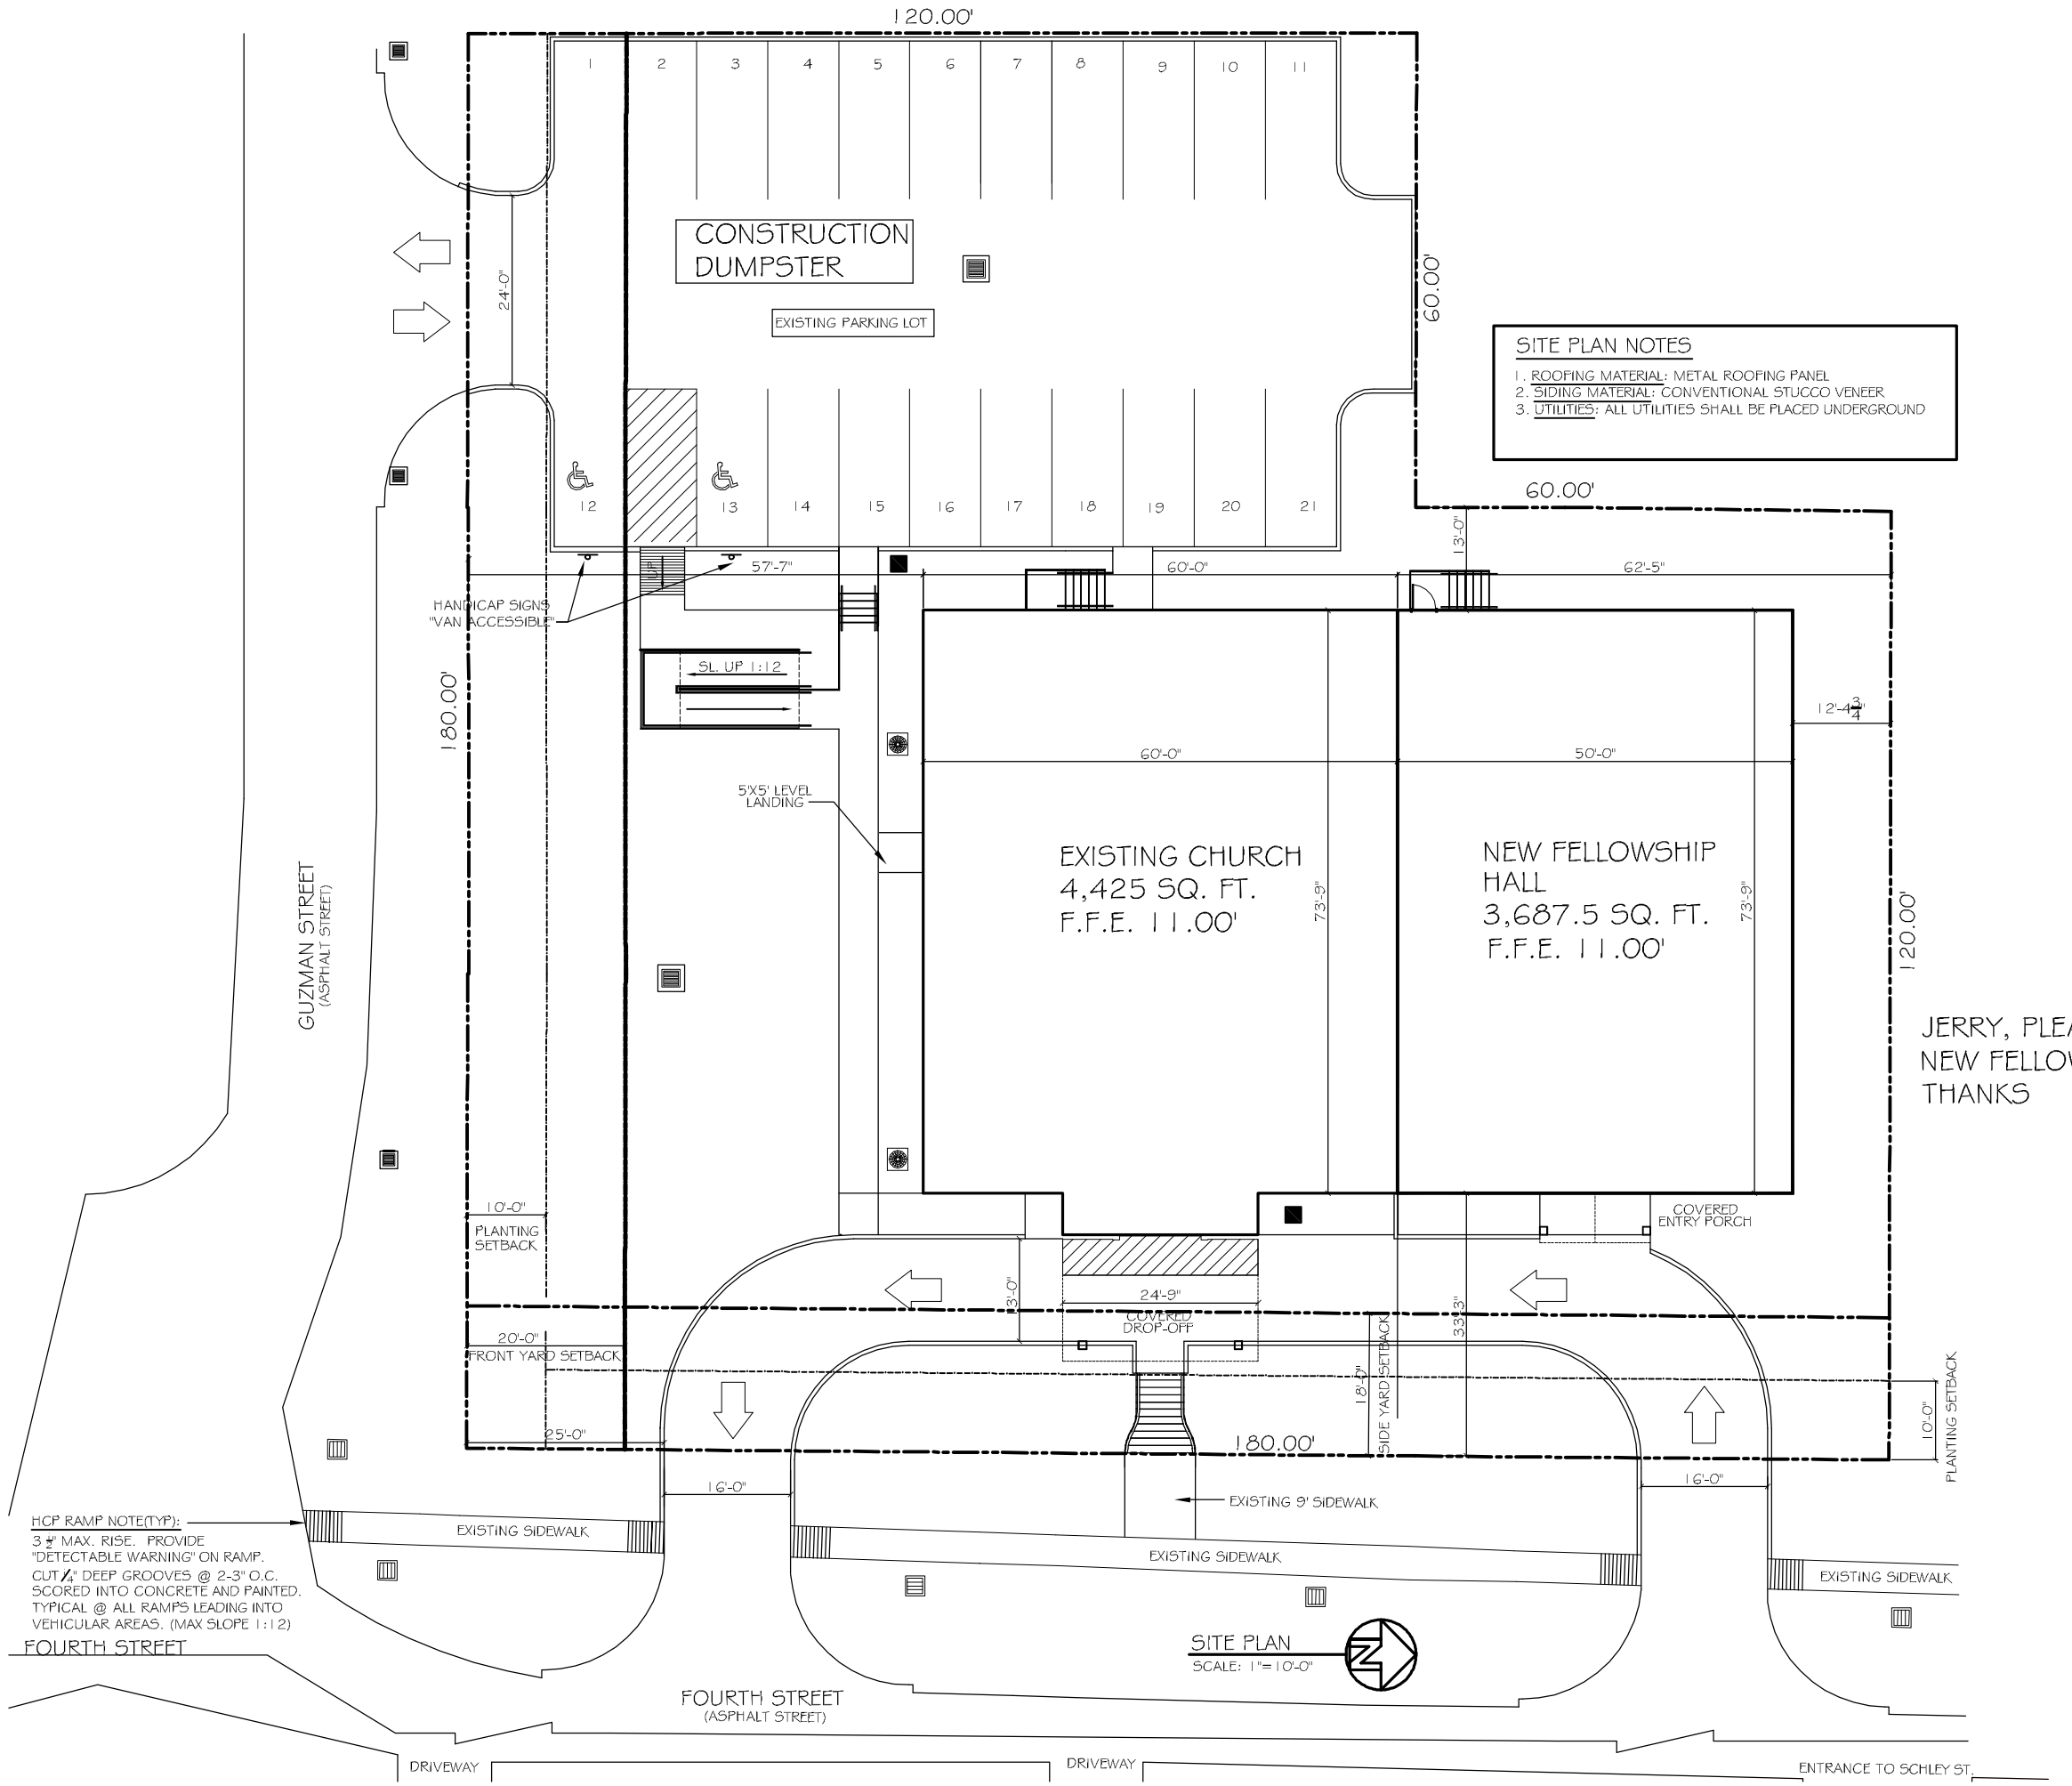

SITE PLAN NOTES

1. ROOFING MATERIAL: METAL ROOFING PANEL
2. SIDING MATERIAL: CONVENTIONAL STUCCO VENEER
3. UTILITIES: ALL UTILITIES SHALL BE PLACED UNDERGROUND

JERRY, PLEASE ONLY TOPO WHERE THE NEW FELLOWSHIP BLDG. IS GOING. THANKS

LEGEND

- PROPERTY LINE
- BUILDING SETBACK
- LANDSCAPING SETBACK MINIMUM
- UTILITY / EASEMENT LINE
- NEW BUILDING OUTLINE
- HANDICAP PARKING
- HANDICAP PARKING SIGN
- TRASH RECEPTACLE

DAMMON ENGINEERING, INC.
Architects & Engineers
CHIEF ENGINEER: EMMETT DAMMON, P.E.
CHIEF ARCHITECT: KEVIN KINCHEN
5944 OLD SPANISH TRAIL
SLIDELL, LA 70458

TABERNACLE BAPTIST CHURCH NEW FELLOWSHIP HALL ADDITION

2445 FOURTH STREET
SLIDELL, LA 70458

0000	02-27-2013
JTL	

REVISIONS

#	DESCRIPTION	DATE

SITE PLAN

SHEET No: C2 OF