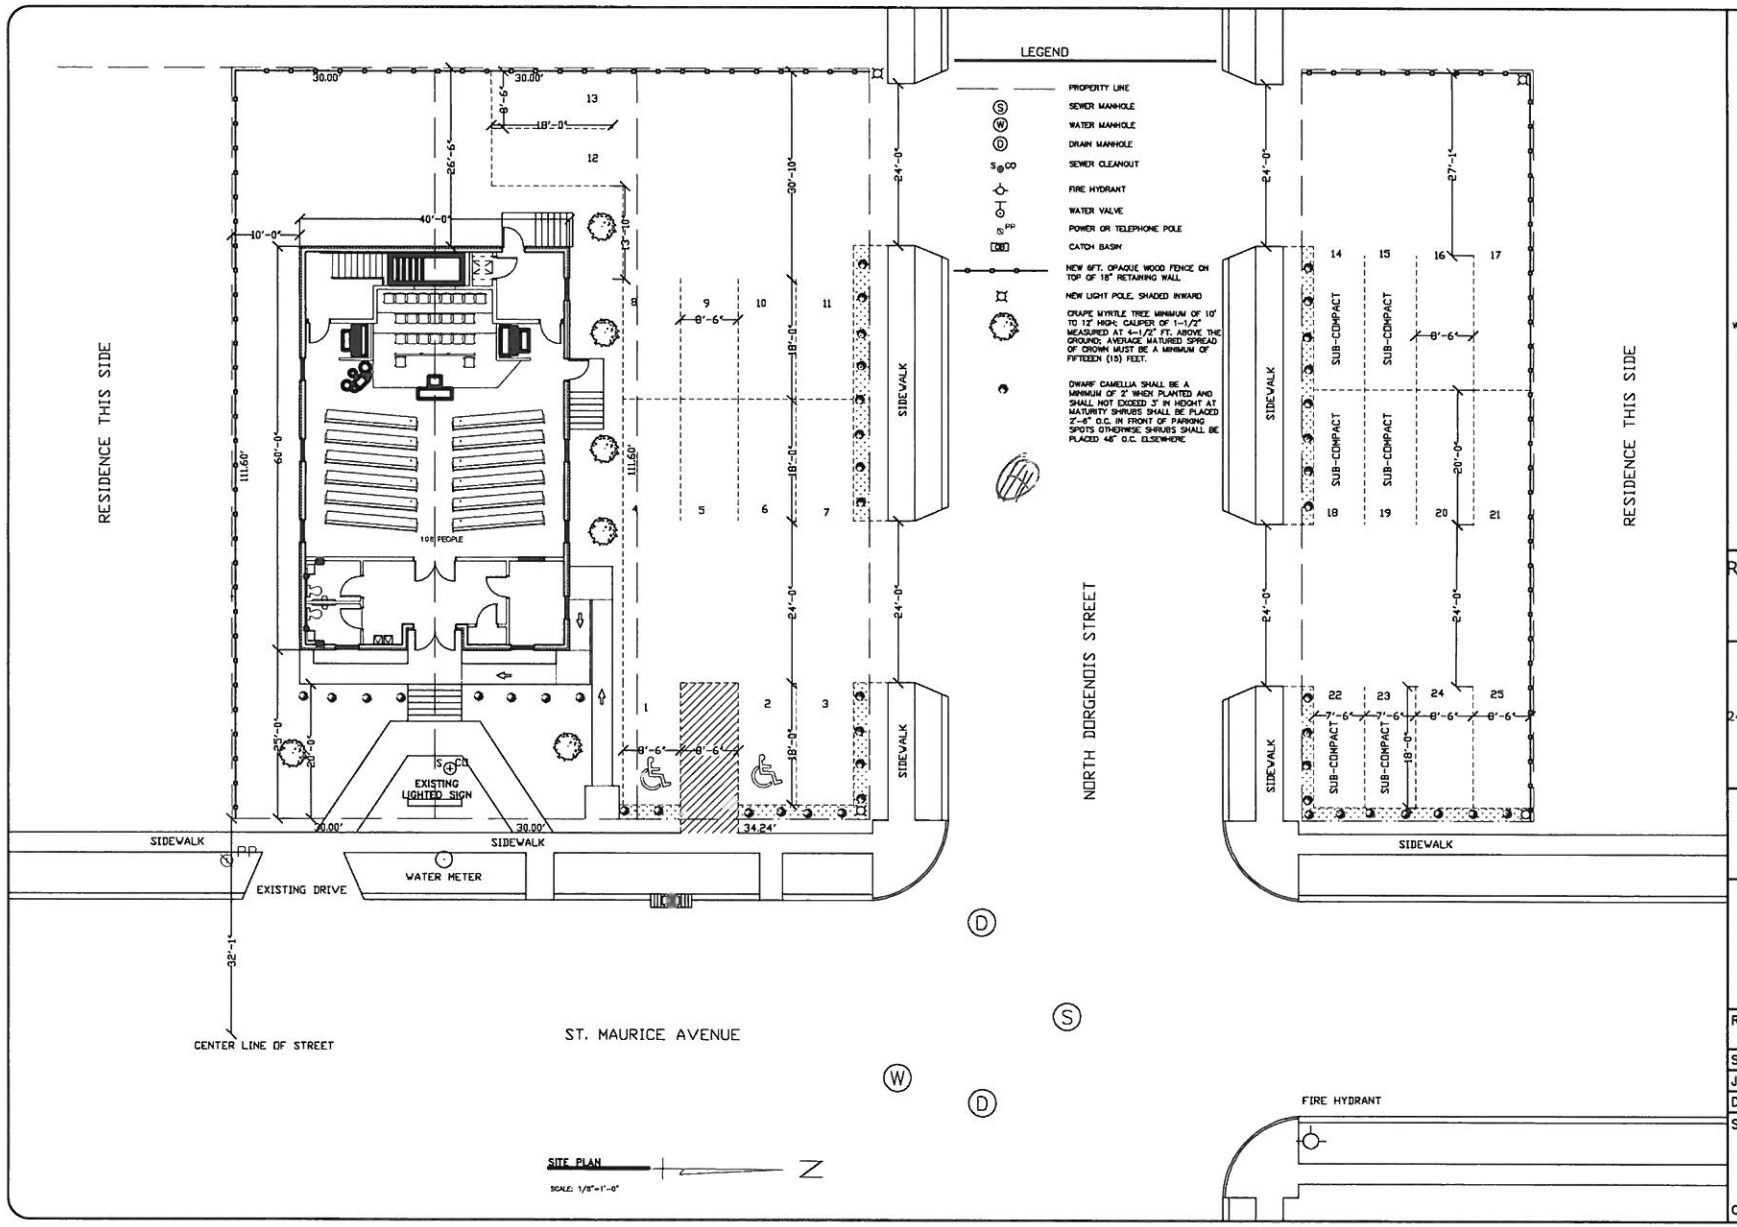

DAMMON ENGINEERING, INC.

EMMETT DAMMON

ARCHITECT ROBERT WILTSE

1095 FLORIDA AVENUE
SLIDELL, LA. 70458
985-649-5832
WEBSITE: WWW.DAMMONENGINEERING.COM
EMAIL: DAMMONENG@BELLSOUTH.NET

ARCHITECTURE
ENGINEERING
STUDIES
PLANNING
INVESTIGATION
EXPERT WITNESS

REPLACEMENT OF STORM DAMAGED SANCTUARY

BEULAH LAND
BAPTIST CHURCH
2436 ST. MAURICE AV.
NEW ORLEANS,
LOUISIANA 70117

SITE PLAN

REV:

SCALE: AS NOTED

JOB#:

DATE: XX-XX-07

SHEET

C-1

OF