ROOM FINISH SCHEDULE

ROOM NUMBER	ROOM NAME	FLOOR MATERIAL	FLOOR COLOR	BASE MATERIAL	BASE COLOR	WALLS NORTH MATR'L	NORTH FINISH	NORTH COLOR	WALLS EAST MATR'L	EAST FINISH	EAST COLOR	WALLS SOUTH MATR'L	SOUTH FINISH	SOUTH COLOR	WALLS WEST MATR'L	WEST FINISH	WEST COLOR	CEILING MATERIAL	CEILING FINISH	CEILING COLOR	CEILING HEIGHT	REMARKS
101	SECRETARY	CPT	C1	RUB	-	GWB	PT	-	GWB	PT	-	GWB	PT	-	GWB	PT	-	ACP	-	-	9'-0"	-
102	FOYER	CPT	C1 &2	RUB	-	GWB	PT	-	GWB	PT	-	GWB	PT	-	GWB	PT	-	ACP	-	-	10'-0"	-
103	CLOSET	CPT	C1	RUB	-	GWB	PT	-	GWB	PT	-	GWB	PT	-	GWB	PT	-	ACP	-	-	9'-0"	-
104	MEN	VCT	-	RUB	-	GWB	PT	-	GWB	PT	-	GWB	PT	-	GWB	PT	-	ACP	-	-	9'-0"	-
105	WOMEN	VCT	-	RUB	-	GWB	PT	-	GWB	PT	-	GWB	PT	-	GWB	PT	-	ACP	-	-	9'-0"	-
106	SANCTUARY	CPT	C2	WD	-	GWB	PT	-	GWB	PT	-	GWB	PT	-	GWB	PT	-	GWB	PT	-	12'-0"	-
107	PLATFORM	CPT	C2	WD	-	GWB	PT	-	GWB	PT	-	GWB	PT	-	GWB	PT	-	GWB	PT	-	12'-0"	-
108	OFFICE	CPT	C2	RUB	-	GWB	PT	-	GWB	PT	-	GWB	PT	-	GWB	PT	-	ACP	-	-	9'-0"	-
109	DRESSING	VCT	-	RUB	-	GWB	PT	-	GWB	PT	-	GWB	PT	-	GWB	PT	-	ACP	-	-	9'-0"	-
110	BAPTISTRY	VCT	-	WD	-	GWB	PT	-	GWB	PT	-	GWB	PT	-	GWB	PT	-	GWB	PT	-	12'-0"	-
111	CLOSET	CPT	C2	RUB	-	GWB	PT	-	GWB	PT	-	GWB	PT	-	GWB	PT	-	GWB	PT	-	12'-0"	-

ROOM FINISH NOTES:

1. PROVIDE 5/8" MOISTURE RESISTANT GWB ON ALL RESTROOM WALL; BAPTISTRY WALLS & WALL BEHIND DRINKING FOUNTAINS.
2. COLOR & FINISH SELECTIONS OF ALL MATERIALS SHALL BE MADE BY OWNER/CHURCH INTERIORS.
3. ALL HOLLOW METAL DOORS & FRAMES SHALL BE SHOP PRIMED & FIELD PAINTED.
5. PROVIDE SHELF & HANGING ROD IN CLOSETS 103 & 111.

ABBREVIATIONS

VCT VINYL COMPOSITION TILE
CPT CARPET
CONC. EXPOSED CONCRETE SLAB
GWB GYPSUM WALL BOARD
PT PAINT
UNFIN UNFINISHED
EXP EXPOSED STRUCTURE
RUB RUBBER
WD WOOD
ACP ACOUSTICAL CEILING PANELS

GA FILE NO. FC 5406
GENERIC
BASE LAYER 5/8" TYPE X GYPSUM WALLBOARD APPLIED AT RIGHT ANGLES TO 2x10 WOOD JOISTS 24" O.C. WITH 1-1/4" TYPE W OR S DRYWALL SCREWS 24" O.C. – FACE LAYER 5/8" TYPE X GYPSUM WALLBOARD OR GYPSUM VENEER BASE APPLIED AT RIGHT ANGLES TO JOISTS WITH 1-7/8" TYPE S DRYWALL SCREWS 12" O.C. AT JOINTS AND INTERMEDIATE JOISTS AND 1-1/2" TYPE G DRYWALL SCREWS 12" O.C. PLACED 2" BACK ON EITHER SIDE OF END JOINTS. JOINTS OFFSET 24" FROM BASE LAYER JOINTS. WOOD JOISTS SUPPORTING 1/2" PLYWOOD WITH EXTERIOR GLUE APPLIED AT RIGHT ANGLE TO JOISTS WITH 8D NAILS. CEILING PROVIDES ONE HOUR FIRE RESISTANCE PROTECTION FOR WOOD FRAMING, INCLUDING TRUSSES.

1 HOUR FIRE 35 TO 39 STC SOUND

APPROX. WEIGHT: 5 PSF
FIRE TEST: FM FC 172, 2-25-72
SOUND TEST: ESTIMATED

GA FILE NO. WP 3644 GENERIC
GYPSUM WALLBOARD, WOOD STUDS, MINERAL FIBER INSULATION

ONE LAYER ⅝" TYPE X GYPSUM WALLBOARD APPLIED AT RIGHT ANGLES TO EACH SIDE OF 2X4 WOOD STUDS 16" O.C. WITH 2 ¼" TYPE S OR W DRYWALL SCREWS 12" O.C. 3 ½" MINERAL FIBER INSULATION, NOMINAL 2.5 PCF, FRICTION FIT IN STUD SPACE.

VERTICAL JOINTS STAGGERED 16" O.C., HORIZONTAL JOINTS STAGGERED 24" O.C., ON OPPOSITE SIDES.

TESTED AT 2,578 LBS PER STUD OR 100 PERCENT OF DESIGN LOAD. (LOAD-BEARING)

1 HOUR FIRE

THICKNESS: 4 ⅜"
APPROX. WEIGHT: 7 ½ PSF
FIRE TEST: ITS J20-06170.1, 4-00

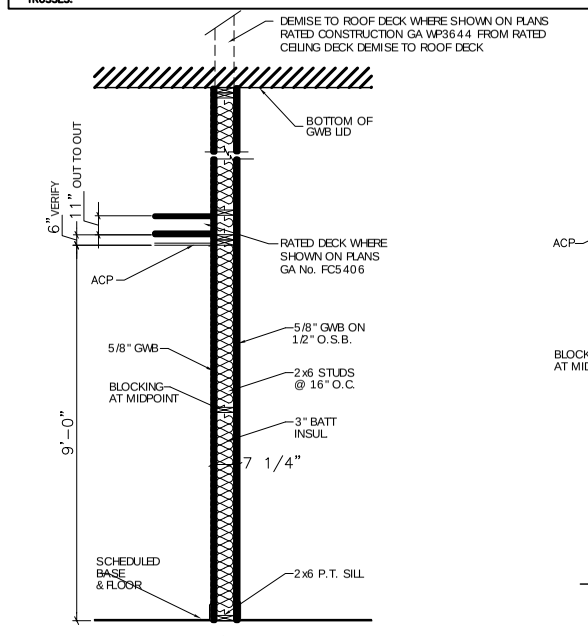

PARTITION TYPES

SCALE 1/2" = 1'-0"

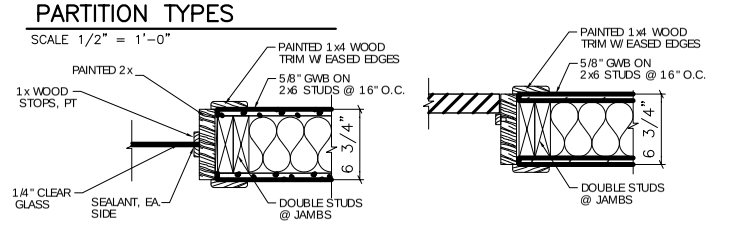

JAMB DETAIL 2 A1.1

SCALE 1 1/2" = 1'-0"

JAMB DETAIL 3 A1.1

SCALE 1 1/2" = 1'-0"

TOILET ACCESSORIES

ITEM	DESCRIPTION	BOBRICK NO.
A	SEMI-RECESSED PAPER TOWEL DISPENSER	B-2621
B	18" x 36" WALL HUNG MIRROR	B-165 1824
C	TOILET PAPER DISPENSER	B-2470
D	GRAB BARS	B-5806.99x36 B-5806.99x42
E	SOAP DISPENSER	B-155

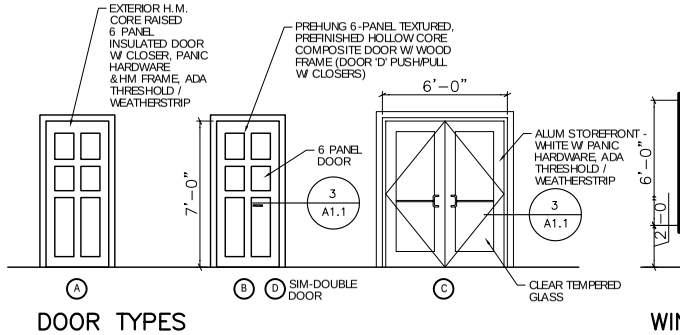

DOOR TYPES

SCALE – 1/4" = 1'-0"

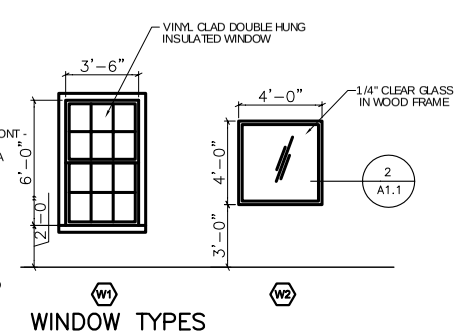

WINDOW TYPES

SCALE – 1/4" = 1'-0"

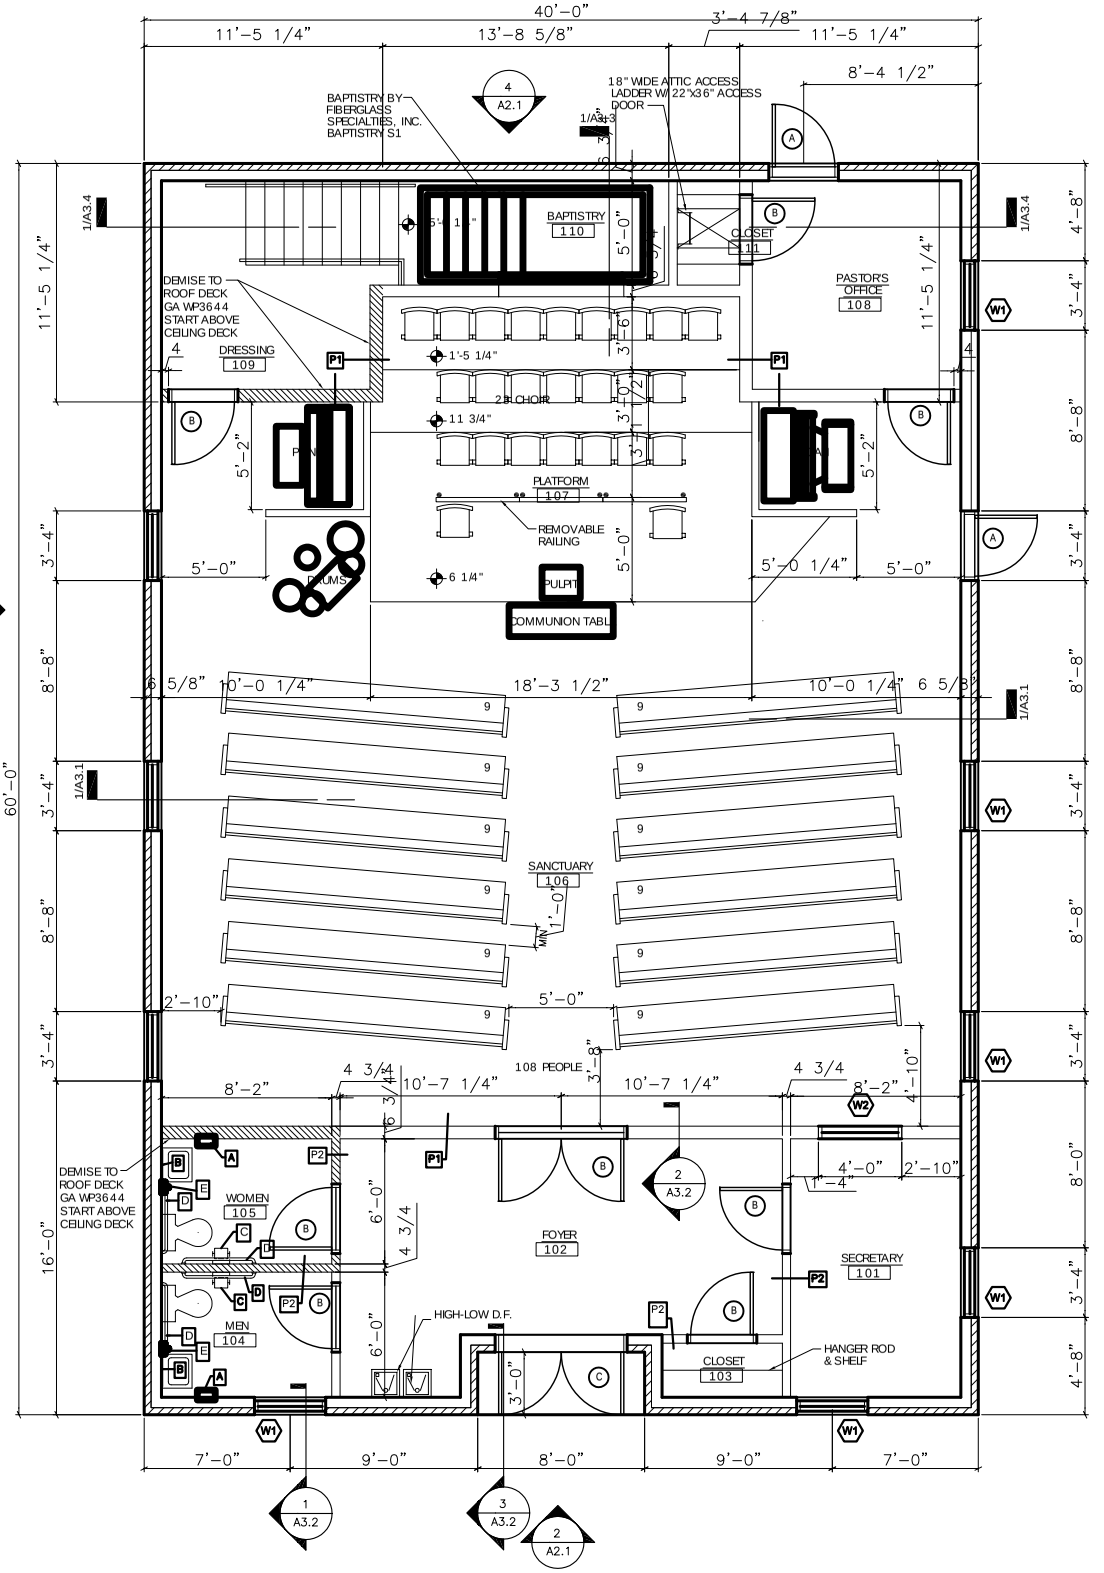

FLOOR PLAN 1 A1.1

SCALE: 1/4"=1'-0"

NOTES:
1. EXTERIOR DIMENSIONS ARE TO OUTSIDE FACE OF SHEATHING OR OUTSIDE FACE OF BRICK.
2. INTERIOR DIMENSIONS ARE TO OUTSIDE FACE OF GWB.

DAMMON ENGINEERING, INC.
EMMETT DAMMON
ARCHITECT ROBERT WILTSE
1095 FLORIDA AVENUE
SLIDELL, LA. 70458
985-649-5832
WEBSITE: WWW.DAMMONENGINEERING.COM
EMAIL: DAMMONENG@BELLSOUTH.NET

ARCHITECTURE
ENGINEERING
STUDIES
PLANNING
INVESTIGATION
EXPERT WITNESS

NEW BAPTIST CHURCH

BEULAH LAND
BAPTIST CHURCH
2436 ST. MAURICE AVE.
NEW ORLEANS, LA

FLOOR PLAN

REV:

SCALE: AS NOTED
JOB#: 1910
DATE: 11-27-07
SHEET
A-1
OF