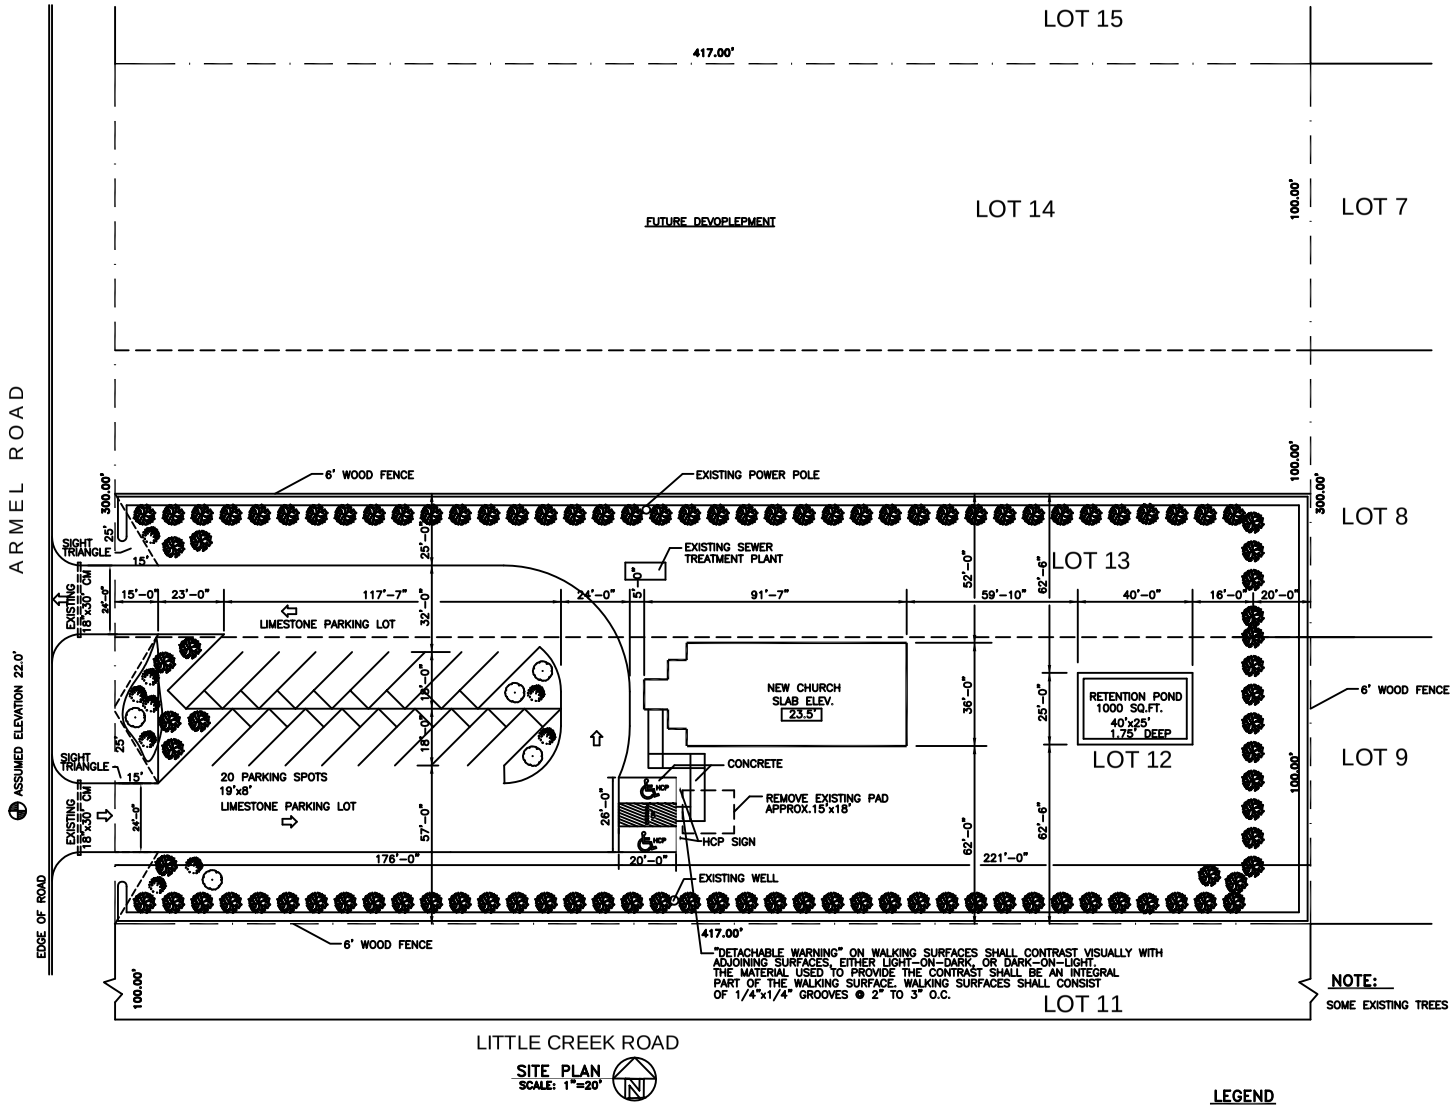

SITE PLAN
SCALE: 1"=20'

LEGAL DESCRIPTION
LOT 12, 13 & 14
SQUARE 6
KINGS ROW SUBDIVISION
ST. TAMMANY PARISH

PARKING REQUIREMENTS:
2991 TOTAL SQ. FT.
TOTAL REQUIRED=20
TOTAL PROVIDED= 18+2 HANDICAPPED=20

LANDSCAPING REQUIREMENTS:
MINIMUM REQUIREMENTS
FRONT-1 CLASS "A" PER 20' OF LOT FRONTAGE
SIDES & REAR-1 CLASS "A" PER 10' OF LENGTH

NOTE:
SOME EXISTING TREES WILL BE REMOVED PRIOR TO CONSTRUCTION.

LEGEND
- PROPERTY LINE
- SETBACK LINE
- NEW BUILDING
- CLASS "A" TREE-MINIMUM OF 10' TO 12' HIGH. CALIPER OF 2-1/2" MEASURED AT 1-1/2 FT ABOVE THE GROUND
- CLASS "B" TREE-MINIMUM OF 8' TO 10' HIGH. CALIPER OF 1-1/2" MEASURED AT 1-1/2 FT ABOVE THE GROUND
- SHRUB

SITE PLAN
MANDEVILLE, LOUISIANA
ST. TAMMANY PARISH

NORTHSHORE CHURCH OF CHRIST

DAMMON ENGINEERING, INC.
ARCHITECTS — ENGINEERS
2000 OLD SPANISH TRAIL, STE 100 985-649-5832 SLIDELL, LA. 70458
DAMMONENGINEERING.COM

SCALE:AS NOTED
FILE:
JOB NO.
DATE:02-14-03
SHEET
C-1
OF