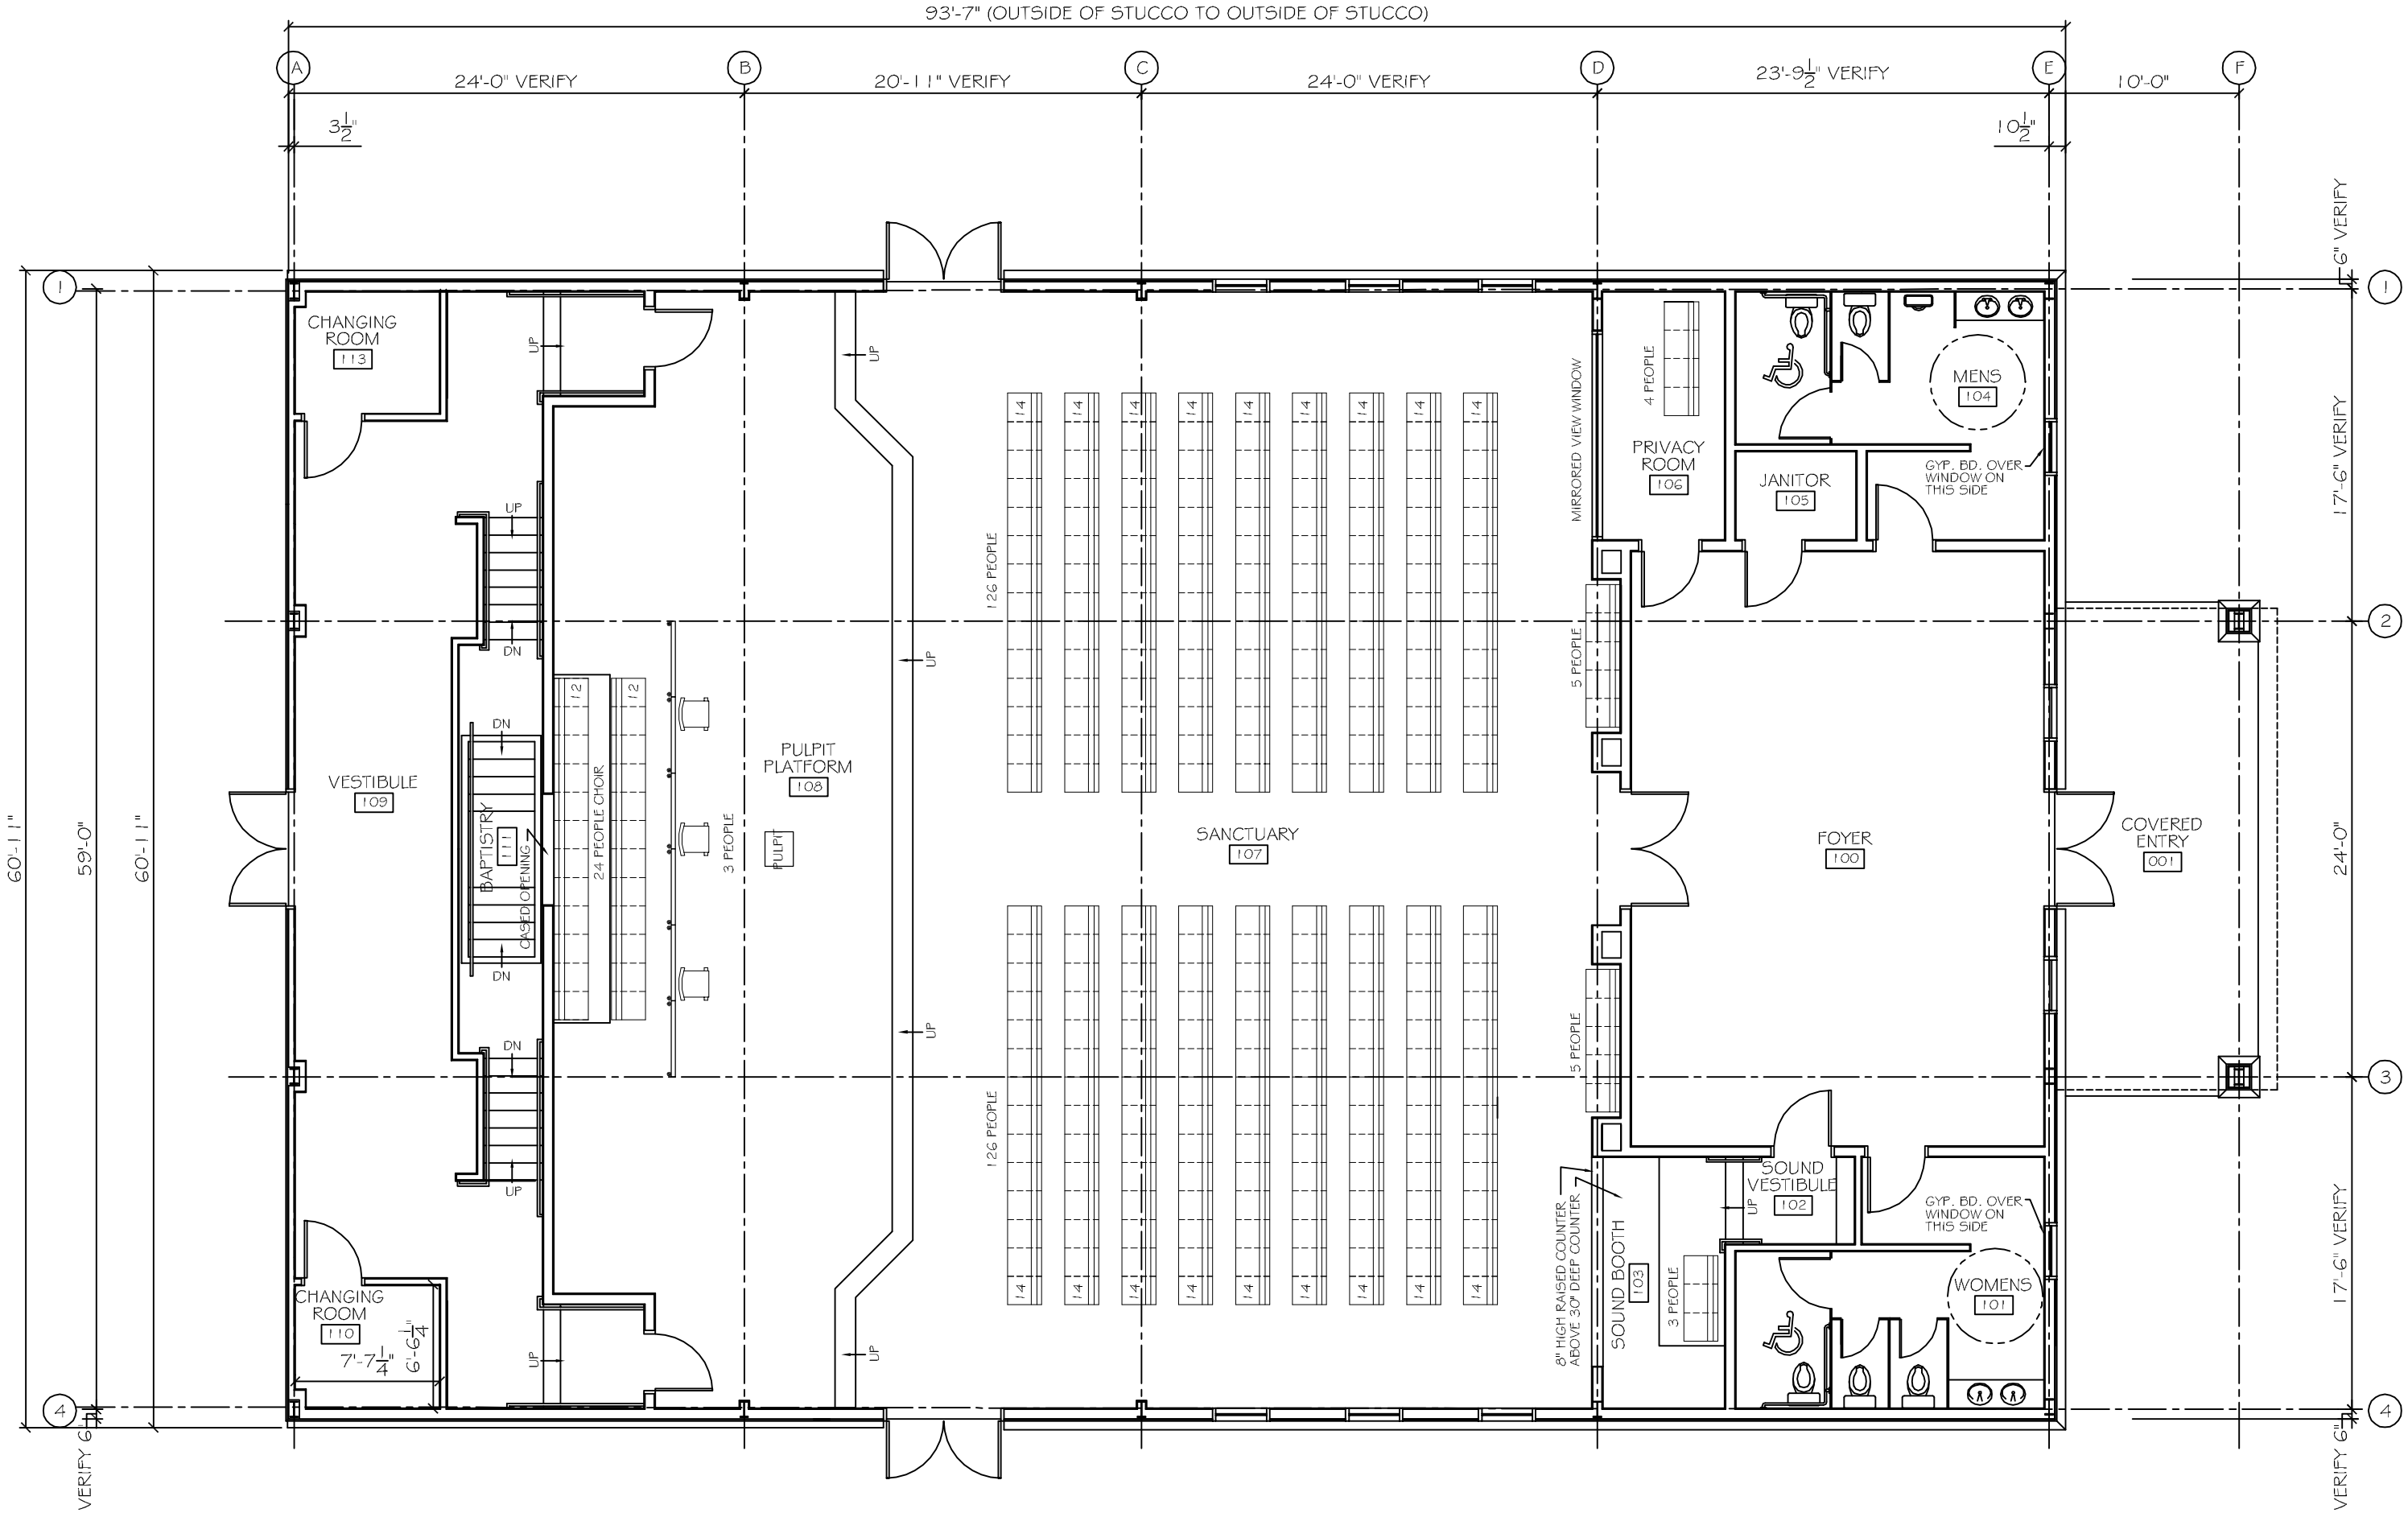

FLOOR PLAN

SCALE: 3/16"=1'