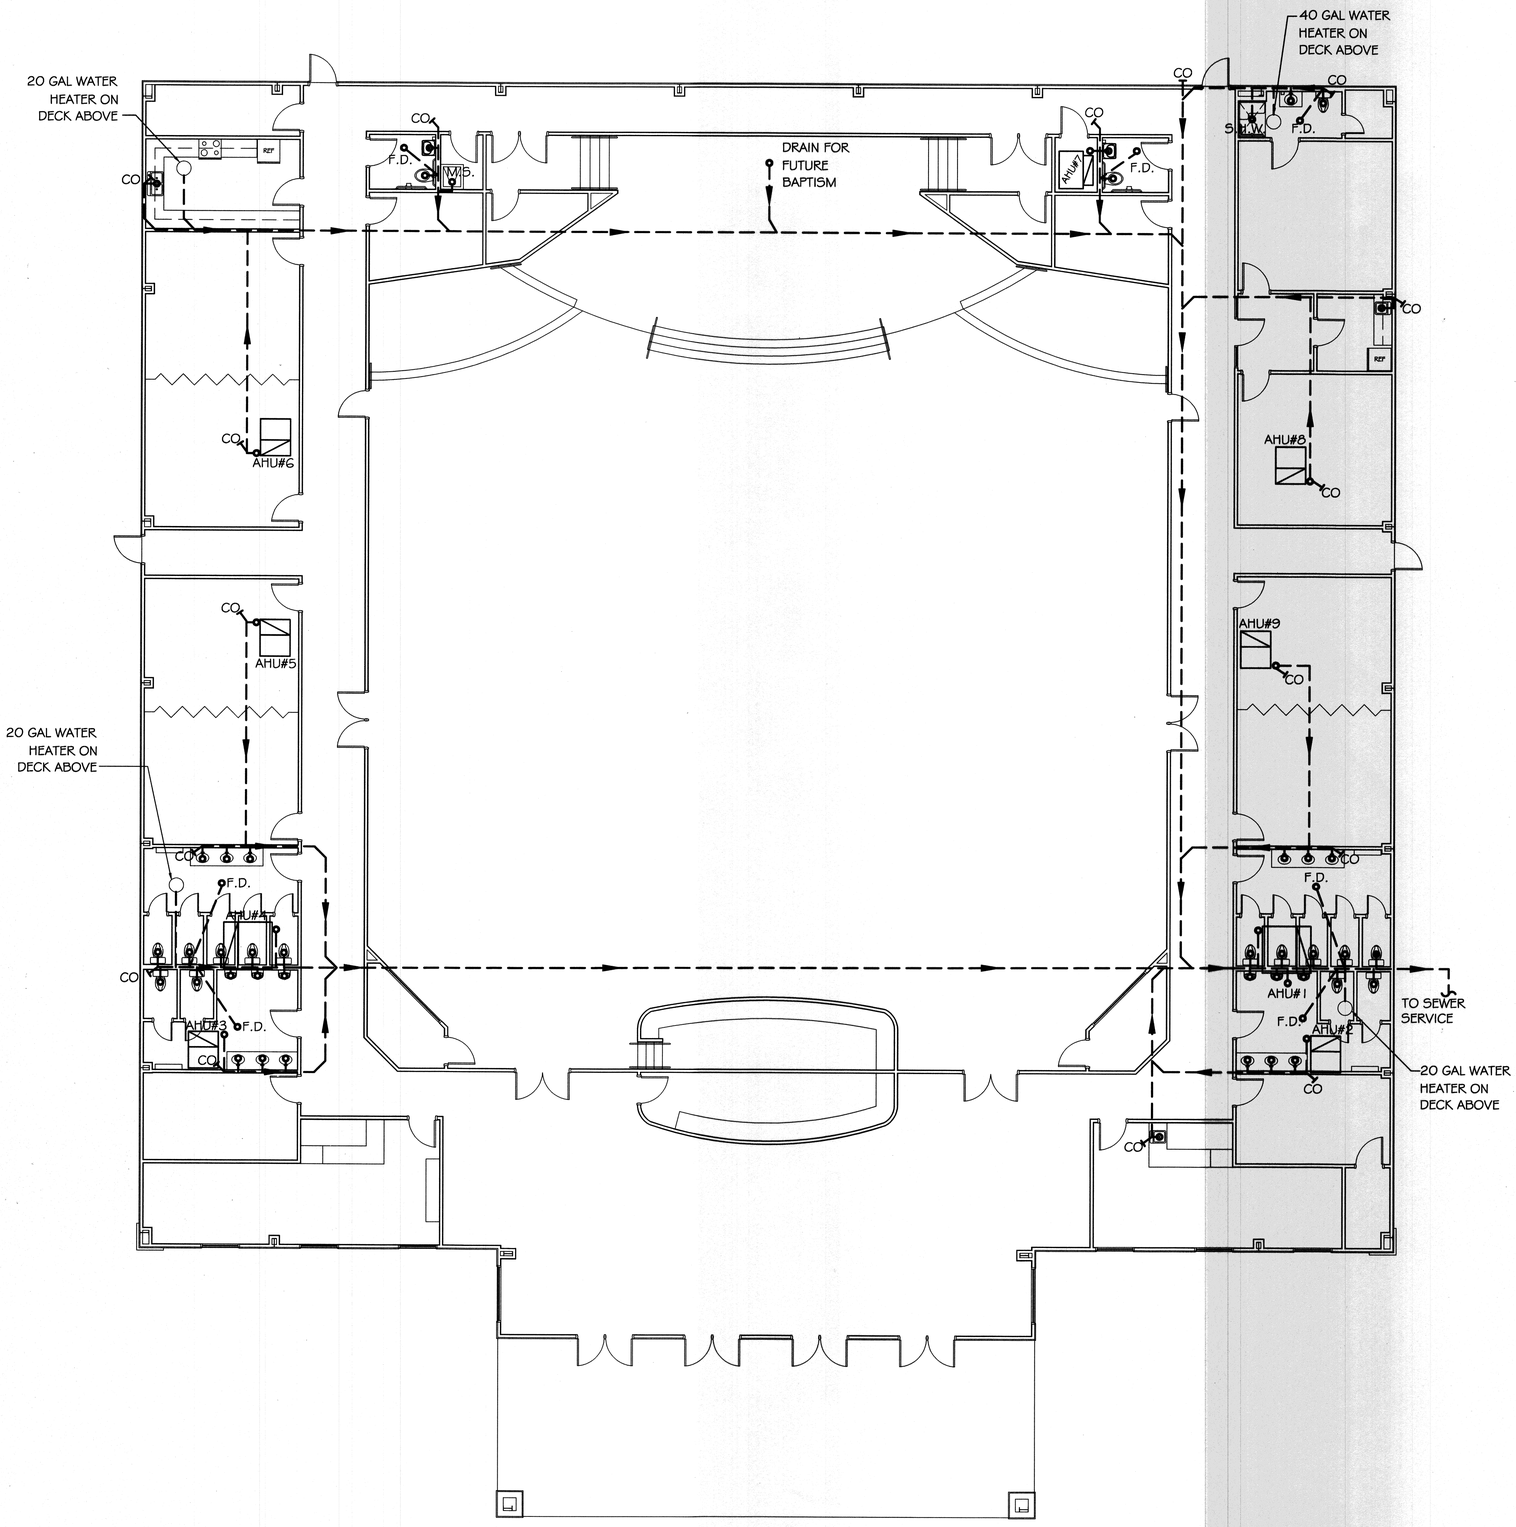

PLUMBING PLAN

SCALE: 1/8"=1'-0"

DAMMON
ENGINEERING, INC.

CHIEF ENGINEER
EMMETT
DAMMON, P.E.

CHIEF ARCHITECT
ROBERT
WILTSE

554 OLD SPANISH TRAIL
SLIDELL, LA. 70458
OFFICE: 985-649-5832
FAX: 985-641-5950

WEBSITE:
WWW.DAMMONENGINEERING.COM

EMAIL:
DAMMONENG@BELLSOUTH.NET

ARCHITECTURE

ENGINEERING

STUDIES

PLANNING

INVESTIGATION

EXPERT WITNESS

LIVING THE WORD INTERNATIONAL

2528
OLD SPANISH TRAIL
SLIDELL, LA
70461

PLUMBING PLAN

STATE OF LOUISIANA
EMMETT G. DAMMON, JR.
License No. 8795
PROFESSIONAL ENGINEER

REV:

SCALE: AS NOTED

JOB#: 2128

DATE: 01-27-12

SHEET 20

P-1

OF 21