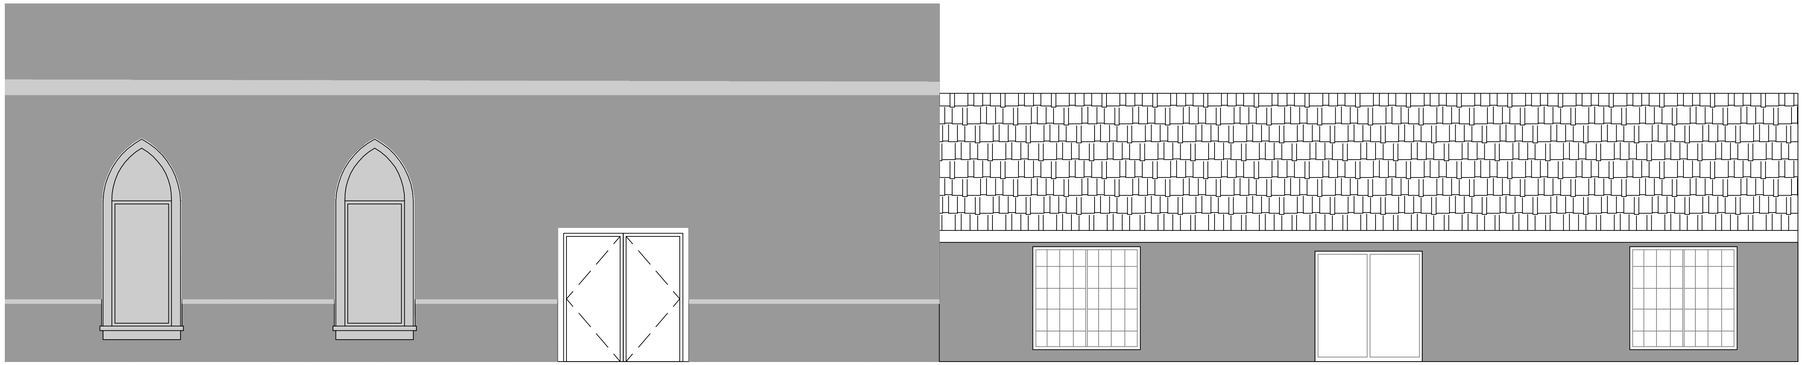

1 EXTERIOR ELEVATION
SCALE: 1/4" = 1'-0"

EAST SIDE

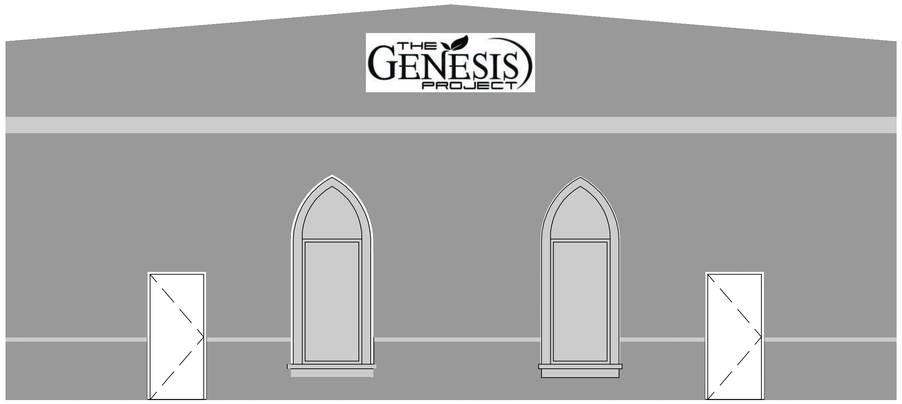

2 EXTERIOR ELEVATION
SCALE: 1/4" = 1'-0"

SOUTH SIDE

DAMMON ENGINEERING, INC.
LOUISIANA & MISSISSIPPI
www.dammonengineering.com
info@dammonengineering.com
Ph: 985.649.5832
Chief Engineer: Brian Mistich, PE
554 Old Spanish Trail
Slidell, LA 70458

REVISIONS

#	DESCRIPTION	DATE

SEAL:

NEW CHURCH
GENESIS PROJECT
2268 SECOND STREET
SLIDELL, LOUISIANA 70458

JOB No:	2020	DATE:	11-30-2020
DRAWN BY:	CKD	CHECKED BY:	CKD

This drawing and specifications, design and arrangement represented thereby are the property of Dammon Engineering, Inc. and shall not be reproduced in whole or in part without the written permission of Dammon Engineering, Inc. and shall not be loaned, copied or used for any purpose other than the specific project for which they were prepared and delivered. Visual contact with these drawings or specifications shall constitute prima facie evidence of acceptance of these restrictions.

SHEET TITLE:
EXTERIOR ELEVATIONS

DRAWING NUMBER:
A100

SHEET No: 1 of 1

FILE NAME: J:_DAMMON\2020 3rd street slidell Genesis Church\Working dwg\A100 elevations.dwg PLOT DATE & TIME: Tuesday, December 1, 2020 9:09:32 AM