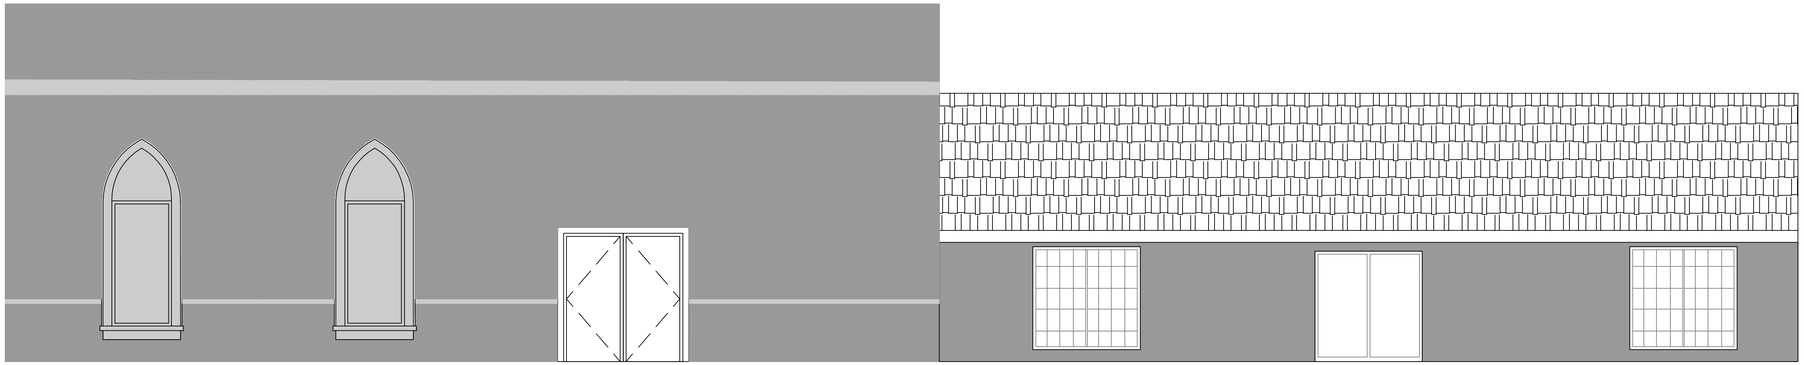

1 EXTERIOR ELEVATION
SCALE: 1/4" = 1'-0"

EAST SIDE

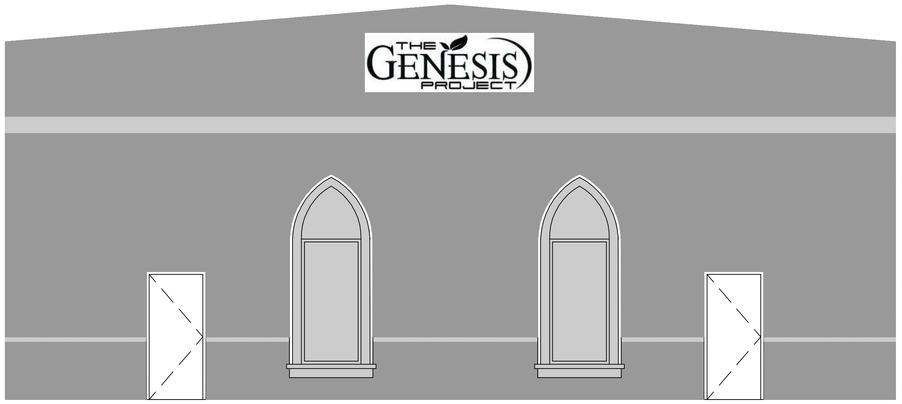

2 EXTERIOR ELEVATION
SCALE: 1/4" = 1'-0"

SOUTH SIDE

DAMMON ENGINEERING, INC.
LOUISIANA & MISSISSIPPI
www.dammonengineering.com
info@dammonengineering.com
Ph: 985.649.5832
Chief Engineer: Brian Mistich, PE
554 Old Spanish Trail
Slidell, LA 70458

REVISIONS

#	DESCRIPTION	DATE

SEAL:

NEW CHURCH
GENESIS PROJECT
2268 SECOND STREET
SLIDELL, LOUISIANA 70458

JOB No:	2020	DATE:	11-30-2020
DRAWN BY:	CKD	CHECKED BY:	CKD

The drawings and specifications, ideas and arrangements represented thereby are the property of Dammon Engineering, Inc. and shall not be used in any way, in whole or in part, without the express written consent of Dammon Engineering. Reproduction, in whole or in part, without the express written consent of Dammon Engineering, Inc. is prohibited. © COPYRIGHT DAMMON ENGINEERING, INC. 2020

SHEET TITLE:
EXTERIOR ELEVATIONS

DRAWING NUMBER:
A100

SHEET No: 1 of 1

FILE NAME: J:_DAMMON\2020\2268 2nd street slidell Genesis Church\Working dwg\A100 elevations.dwg PLOT DATE & TIME: Tuesday, December 1, 2020 9:23:50 AM