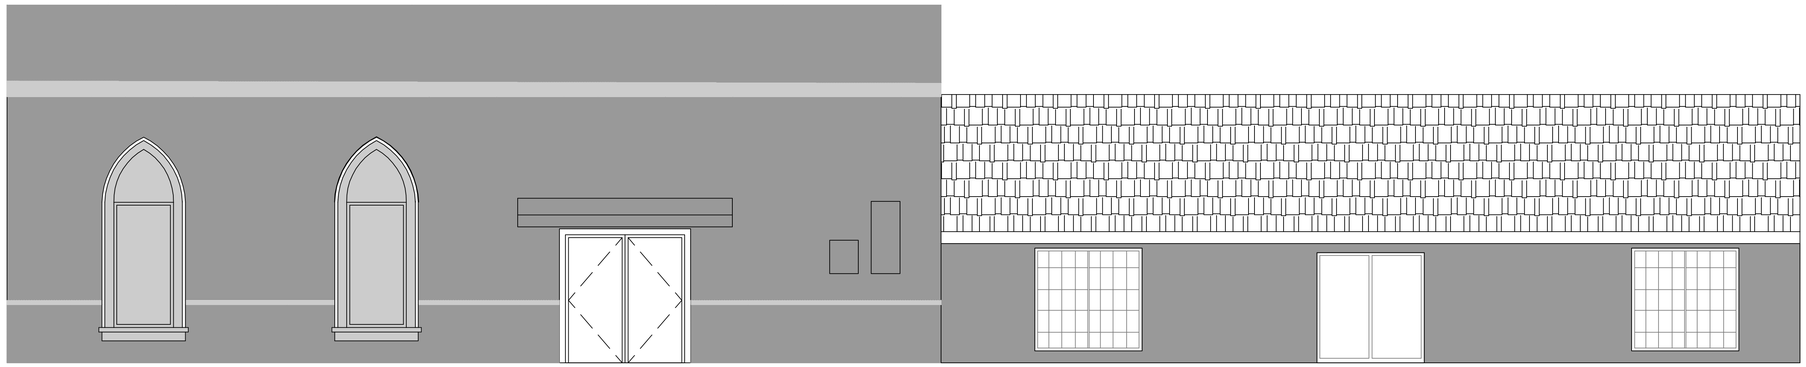

1 EXTERIOR ELEVATION
SCALE: 1/4" = 1'-0"

EAST SIDE

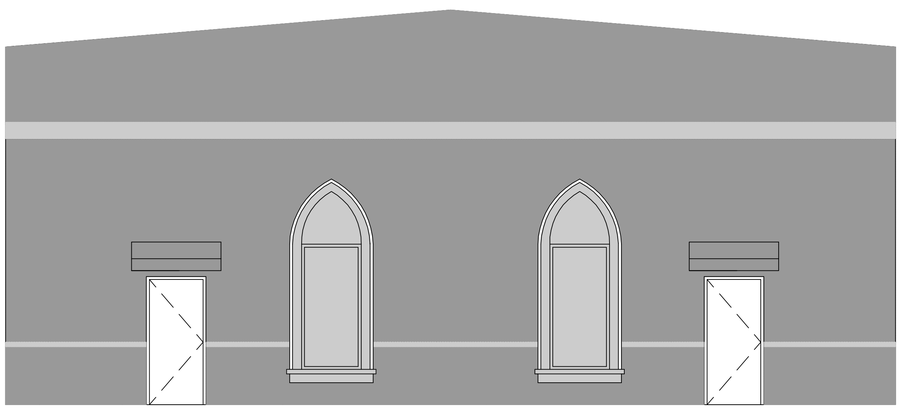

2 EXTERIOR ELEVATION
SCALE: 1/4" = 1'-0"

SOUTH SIDE

DAMMON ENGINEERING, INC.
LOUISIANA & MISSISSIPPI
www.dammonengineering.com
info@dammonengineering.com
Ph: 985.649.5832
Chief Engineer: Brian Mistich, PE
554 Old Spanish Trail
Slidell, LA 70458

REVISIONS

#	DESCRIPTION	DATE

SEAL:

NEW CHURCH
GENESIS PROJECT
2268 SECOND STREET
SLIDELL, LOUISIANA 70458

JOB No:	2020	DATE:	11-30-2020
DRAWN BY:	CKD	CHECKED BY:	CKD

The drawings and specifications, ideas and arrangements represented thereby are and shall remain the property of Dammon Engineering, Inc. and are not to be used in whole or in part for any purpose other than the specific project for which they were prepared and publication thereof is expressly limited to such use. Reproduction or publication by any method, in whole or in part, is prohibited. Title to the drawings and specifications remains in Dammon Engineering, Inc. Visual contact with these drawings or specifications shall constitute prima facie evidence of acceptance of these restrictions.

SHEET TITLE:
EXTERIOR ELEVATIONS

DRAWING NUMBER:
A100

SHEET No: 1 of 1

FILE NAME: J:\1 - CHURCHES\2015 2nd street #2ed Jimmy Gagnon\Working dwgs\A100 elevations.dwg PLOT DATE & TIME: Tuesday, December 1, 2020 11:23:10 AM