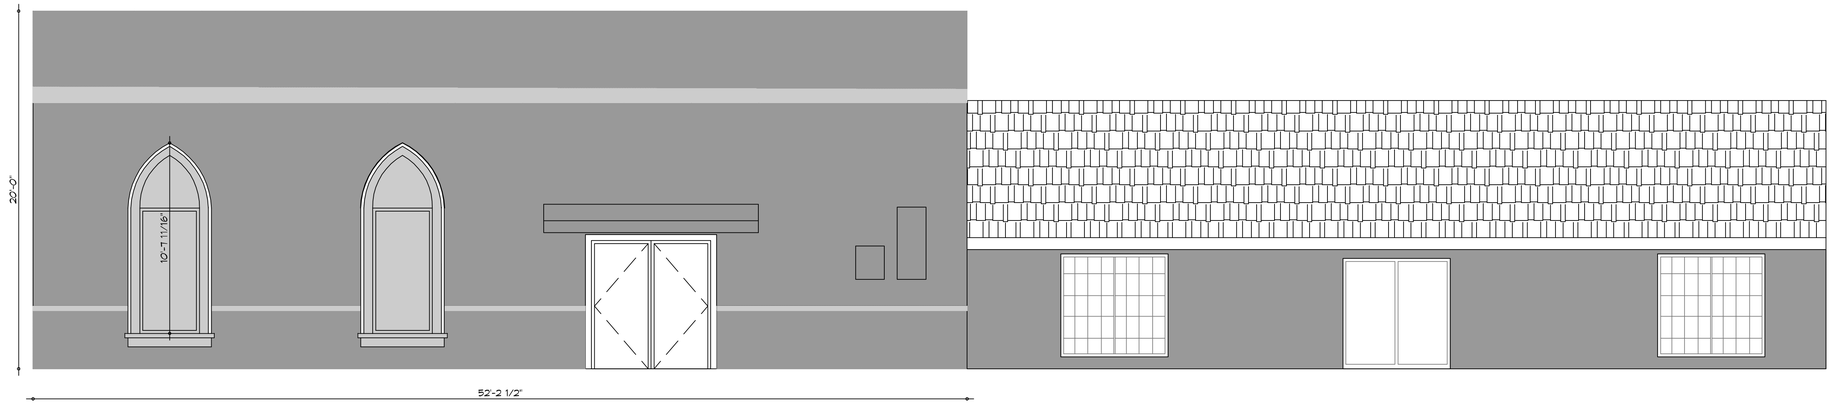

1 EXTERIOR ELEVATION
SCALE: 1/4" = 1'-0"
EAST SIDE

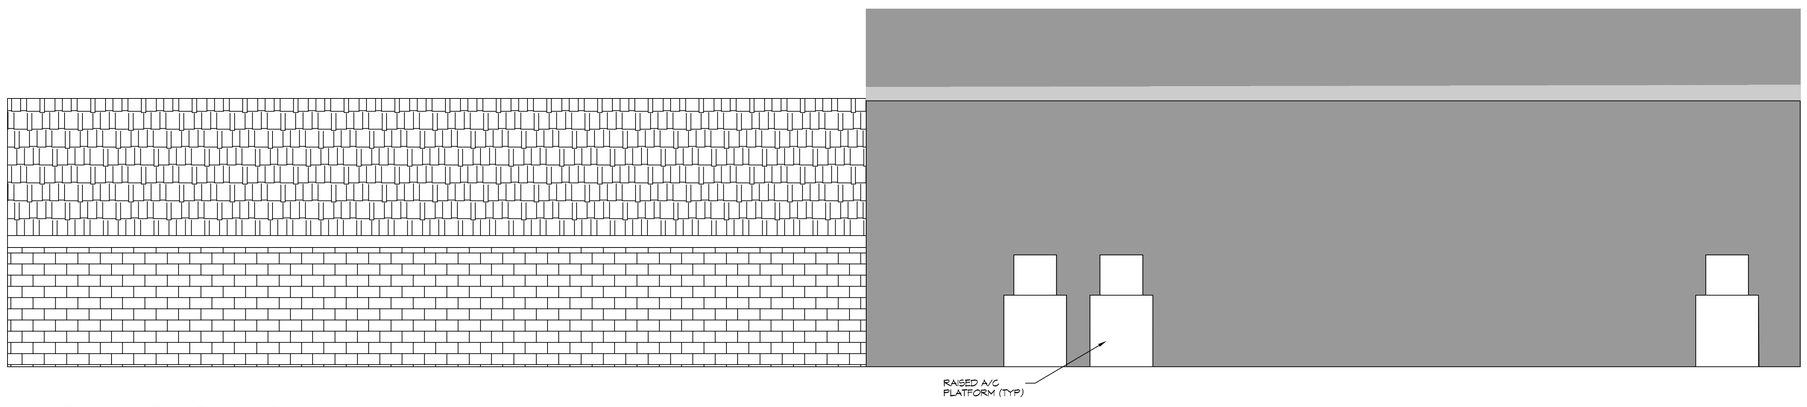

2 REAR ELEVATION
SCALE: 1/4" = 1'-0"
EAST SIDE

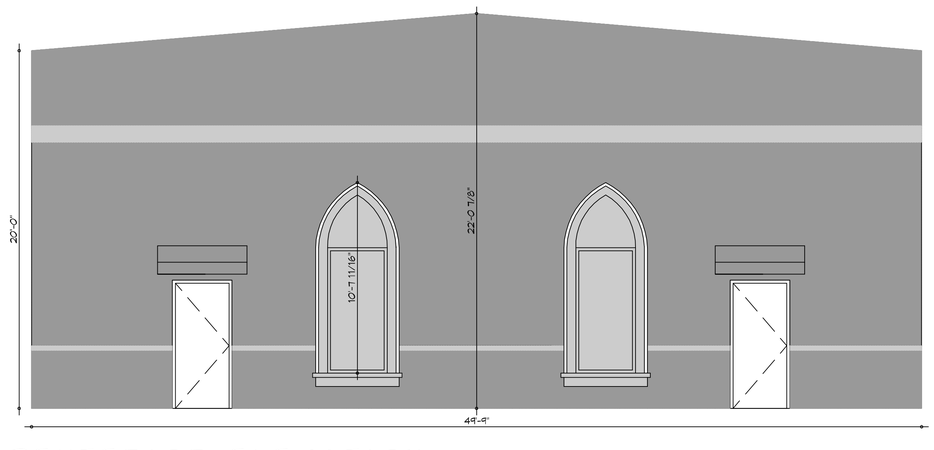

3 EXTERIOR ELEVATION
SCALE: 1/4" = 1'-0"
SOUTH SIDE

DAMMON ENGINEERING, INC.
LOUISIANA & MISSISSIPPI
www.dammonengineering.com
info@dammonengineering.com
Ph: 985.649.5832
Chief Engineer: Brian Mistich, PE
554 Old Spanish Trail
Slidell, LA 70458

REVISIONS

#	DESCRIPTION	DATE

SEAL:

NEW CHURCH
GENESIS PROJECT
2263 SECOND STREET
SLIDELL, LOUISIANA 70458

JOB No:	2020	DATE:	03-41-2020
DRAWN BY:	CKD	CHECKED BY:	CKD

The plans, drawings, and specifications, changes and arrangements thereof, shall not be reproduced or copied in whole or in part. They are not to be loaned, shown or disclosed to any other party, in whole or in part, without the written permission of Dammon Engineering, Texas Corp., and upon the return thereof upon demand of Dammon Engineering, Texas Corp., and shall not be used for any purpose not specifically agreed to in writing by Dammon Engineering, Texas Corp.

SHEET TITLE:
EXTERIOR ELEVATIONS

DRAWING NUMBER:
A100

SHEET No: 1 of 1

FILE NAME: J:_CHURCHES\2263 2nd street slidell\Dwing Dgn\A100 Elevations.dwg PLOT DATE & TIME: Wednesday, March 31, 2021 8:09:04 AM