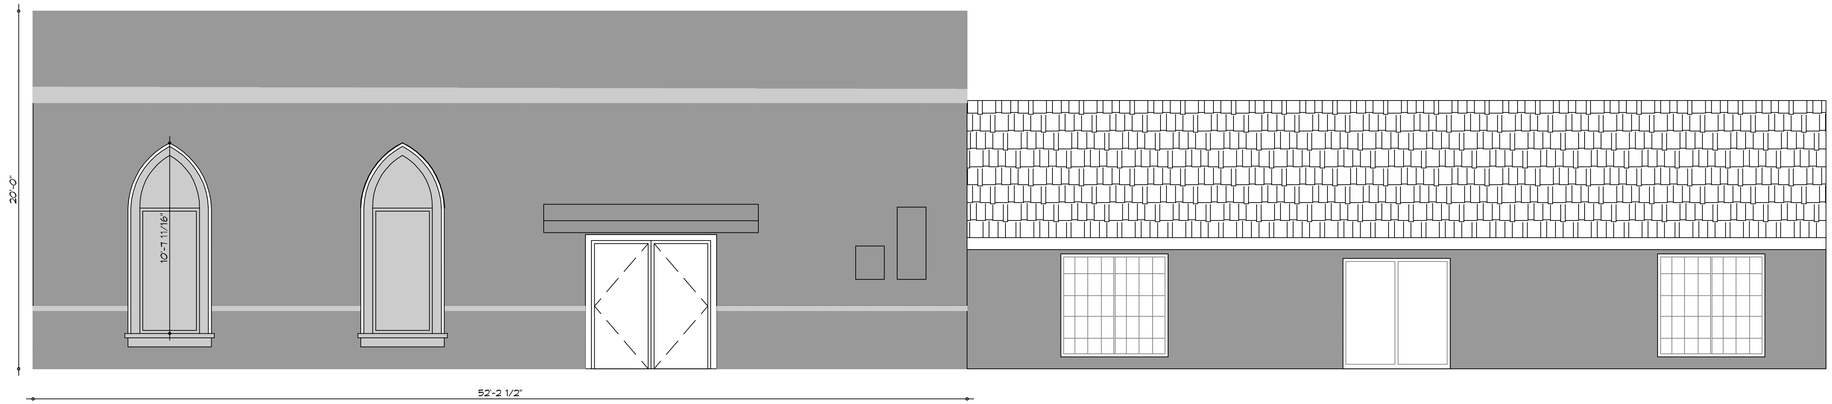

1 EXTERIOR ELEVATION
SCALE: 1/4" = 1'-0"
EAST SIDE

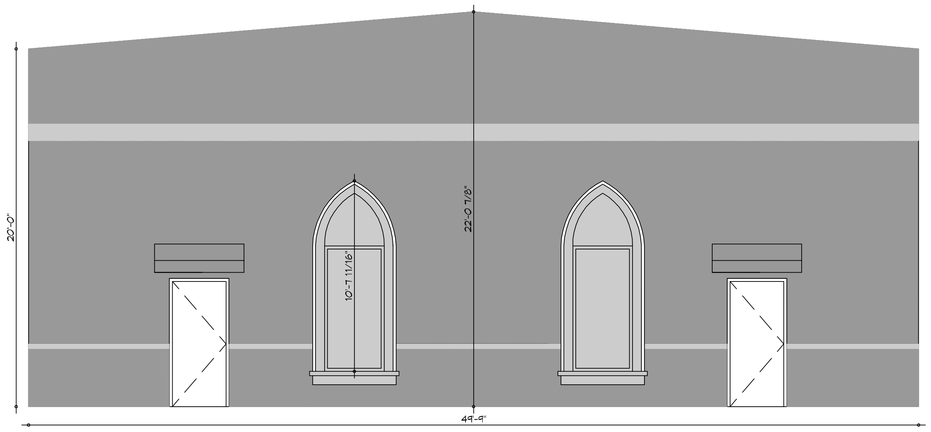

2 EXTERIOR ELEVATION
SCALE: 1/4" = 1'-0"
SOUTH SIDE

DAMMON ENGINEERING, INC.
LOUISIANA & MISSISSIPPI
www.dammonengineering.com
info@dammonengineering.com
Ph: 985.649.5832
Chief Engineer: Brian Mistich, PE
554 Old Spanish Trail
Slidell, LA 70458

REVISIONS

#	DESCRIPTION	DATE

SEAL:

NEW CHURCH
GENESIS PROJECT
2268 SECOND STREET
SLIDELL, LOUISIANA 70458

JOB No:	2020	DATE:	11-30-2020
DRAWN BY:	CKD	CHECKED BY:	CKD

The plans, drawings and specifications, designs and arrangements represented thereby are the property of Dammon Engineering, Inc. and are protected by copyright. Any reproduction, publication or use of such plans, drawings and specifications without the express written consent of Dammon Engineering, Inc. is prohibited. Copyright © 2020 Dammon Engineering, Inc. Project owner is only entitled to a license to use the plans, drawings and specifications for the project shown thereon.

SHEET TITLE:
EXTERIOR ELEVATIONS

DRAWING NUMBER:
A100

SHEET No: 1 of 1

FILE NAME: J:\- CHURCHES\2053 2nd street slidell_Genesis Church\Working Dwgs\A103 elevations.dwg PLOT DATE & TIME: Thursday, March 4, 2021 1:12:33 PM