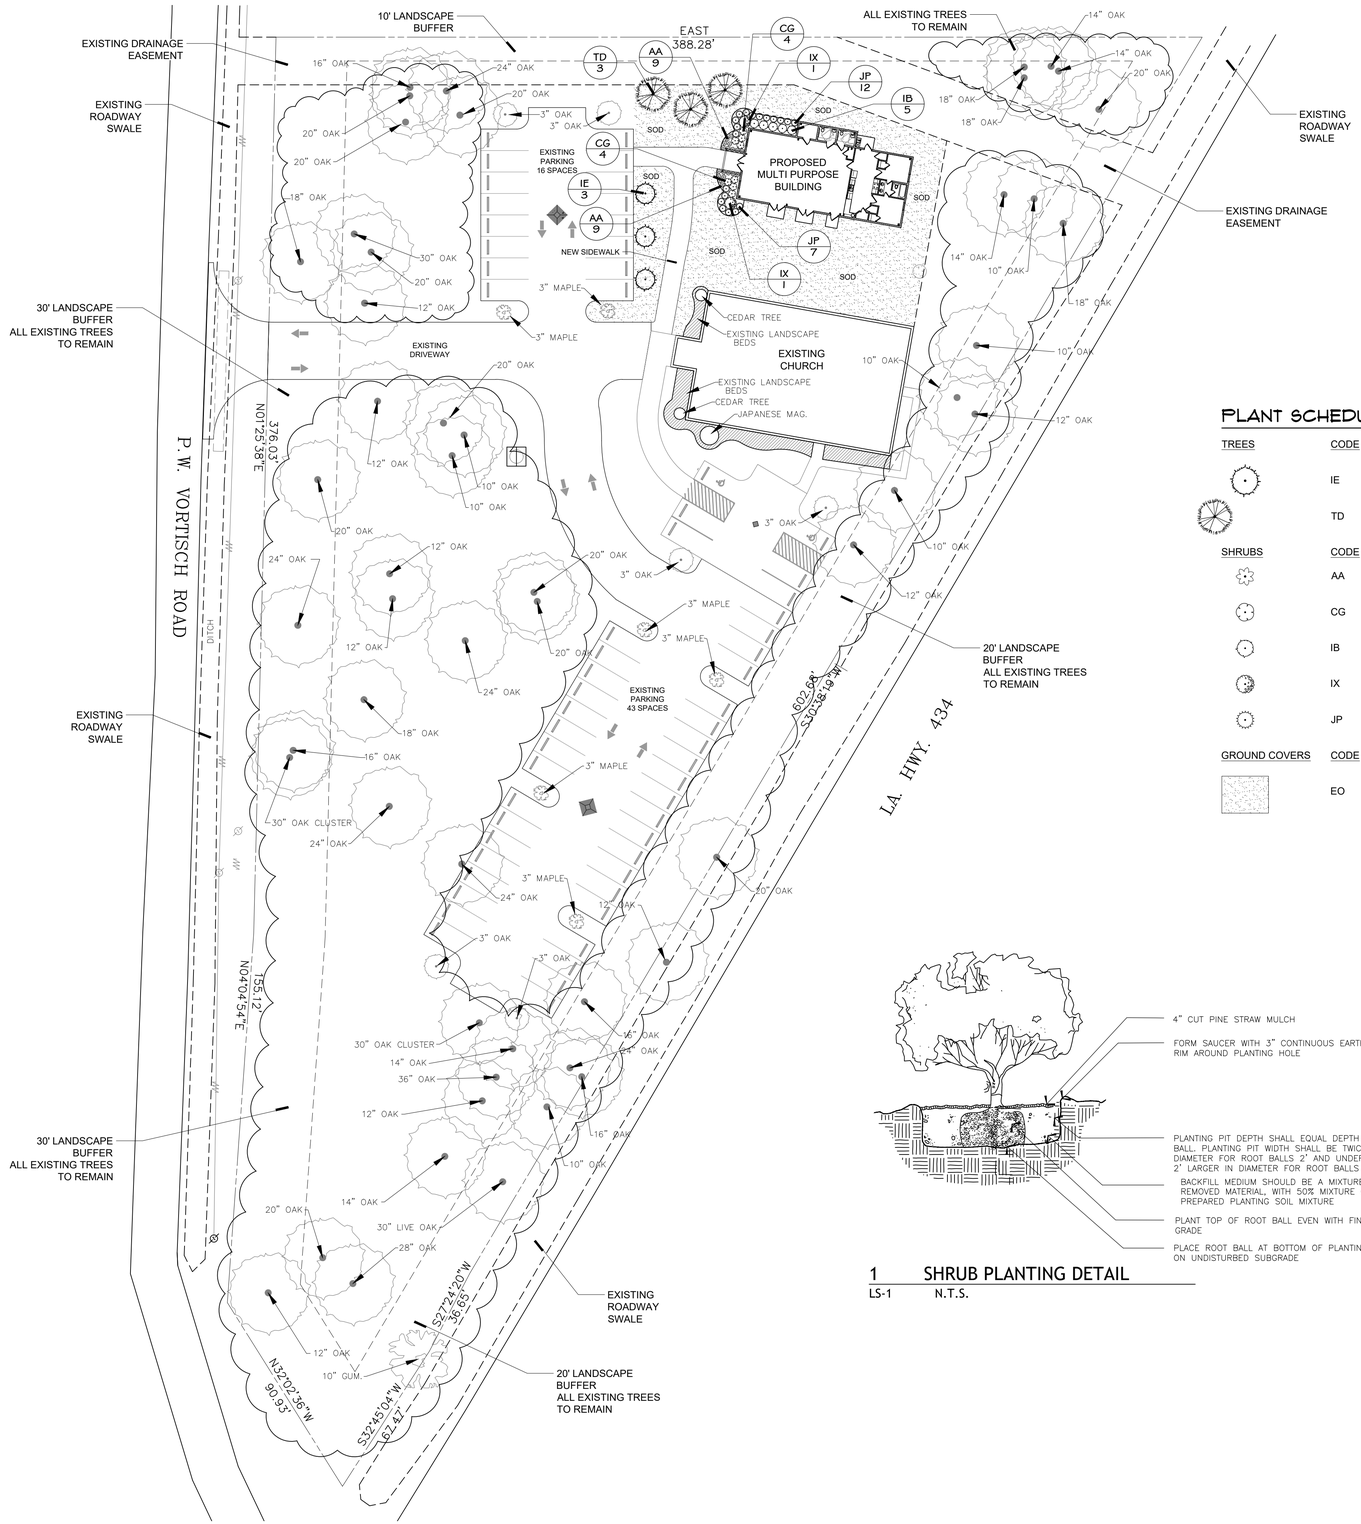

LANDSCAPE PLANTING PLAN

SECTION 7.0112 MAINTENANCE & REPLACEMENT

A. MAINTENANCE: The Owner or his agent shall be responsible for the maintenance and repair of all landscaping materials and barriers as may be required by the provisions of this Section.
1. Planting Beds shall be mulched to prevent weed growth and maintain soil moisture.
2. Plant Materials shall be pruned as required to maintain good health and character.
3. Turf areas shall mowed periodically.
4. All roadways, curbs and sidewalks shall be edged when necessary in order to prevent encroachment from the adjacent grassed areas.
5. The Owner of the Property shall be responsible for the provision of adequate water, fertilizer and nutrients to the required plant materials.

B. REPLACEMENT: Subject to the provisions of Section 7.0105.E entitled, "Replacement of Preserved Trees that Die", trees and plants that die must be replaced within six (6) months of the death of the tree or plant with trees or plants that meet the requirements of Section 7.01. Barriers and curbs that are damaged or destroyed beyond repair shall be replaced within six (6) months after the damage or destruction.

PLANT SCHEDULE

TREES	CODE	QTY	BOTANICAL / COMMON NAME	CONT	CAL	SIZE
	IE	3	Ilex x attenuata `Eagleston` / Eagleston Holly	30 Gallon Standard Trunk	1.50" Cal.	8`-10` ht.
	TD	3	Taxodium distichum / Bald Cypress	Gallon or B&B	2.50" Cal.	10` - 12` Ht.

SHRUBS	CODE	QTY	BOTANICAL / COMMON NAME	CONT	SIZE
	AA	18	Agapanthus africanus / African Lily	1-Gal.	
	CG	8	Camellia sasanqua `Shishi Gashira` / Shishi Gashira Camellia	7-Gal.	
	IB	5	Ilex cornuta `Burfordii Nana` / Dwarf Burford Holly	3-Gal.	
	IX	2	Ilex x `Magland` TM / Oakland Holly	15-Gal.	
	JP	19	Juniperus chinensis `Parsonii` / Parsoni Juniper	3-Gal.	

GROUND COVERS	CODE	QTY	BOTANICAL / COMMON NAME	CONT	REMARKS
	EO	7,673 sf	Eremochloa ophiuroides / Centipede Sod	Squares or Mini Rolls	Class `A`

1 SHRUB PLANTING DETAIL
LS-1 N.T.S.

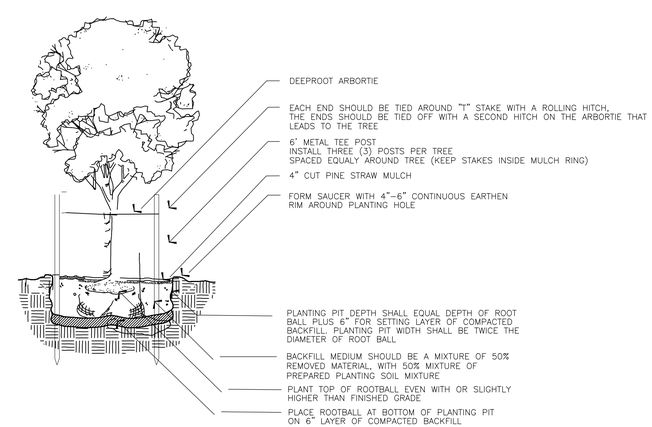

2 TREE PLANTING DETAIL
LS-1 N.T.S.

ALPHONSE BARCIA III
LANDSCAPE ARCHITECT LLC.
562 CLAYTON COURT
SLIDELL, LOUISIANA 70461
BARCIADESIGNS@GMAIL.COM
(985) 960-0429

STATE OF LOUISIANA
BARCIA, ALPHONSE III
REGISTERED
LICENSED LANDSCAPE ARCHITECT

07-22-2020

THIS DRAWING IS AN INSTRUMENT OF SERVICE, AND THE PROPERTY OF THE ARCHITECT AND MAY BE USED ONLY ON THE PROJECT NAMED HEREIN. THIS DRAWING SHALL NOT BE REPRODUCED, COPIED OR USED IN WHOLE OR PART WITHOUT WRITTEN PERMISSION OF THE ARCHITECT, ANY USE IS A VIOLATION OF FEDERAL AND STATE COPYRIGHT STATUTES.

Proposed Multi Purpose Building

Our Lady of Fatima Church 6611 Vortisch Road
Lacombe, LA. 70445 - St. Tammany Parish

Sheet Title: Landscape Planting Plan

JOB No.:
SCALE: AS SHOWN
DRAWN BY: AB3
CHECKED BY: AB3

SHEET:
LS-1

REV.
DATE: JULY 22ND, 2020