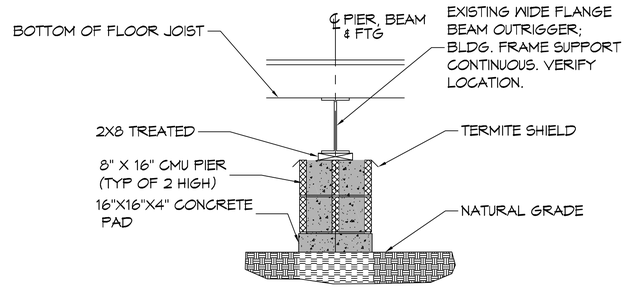

FOUNDATION SECTION

SCALE: 1/2" = 1' - 0"

GENERAL FOUNDATION NOTES

1. THE CONTRACTOR SHALL VERIFY ALL BEAM BEAM LOCATIONS PRIOR TO INSTALLING PADS AND BLOCKS AND INSTALL ACCORDINGLY.
2. ALL SOIL BELOW SHALL RECEIVE TERMITE TREATMENT.

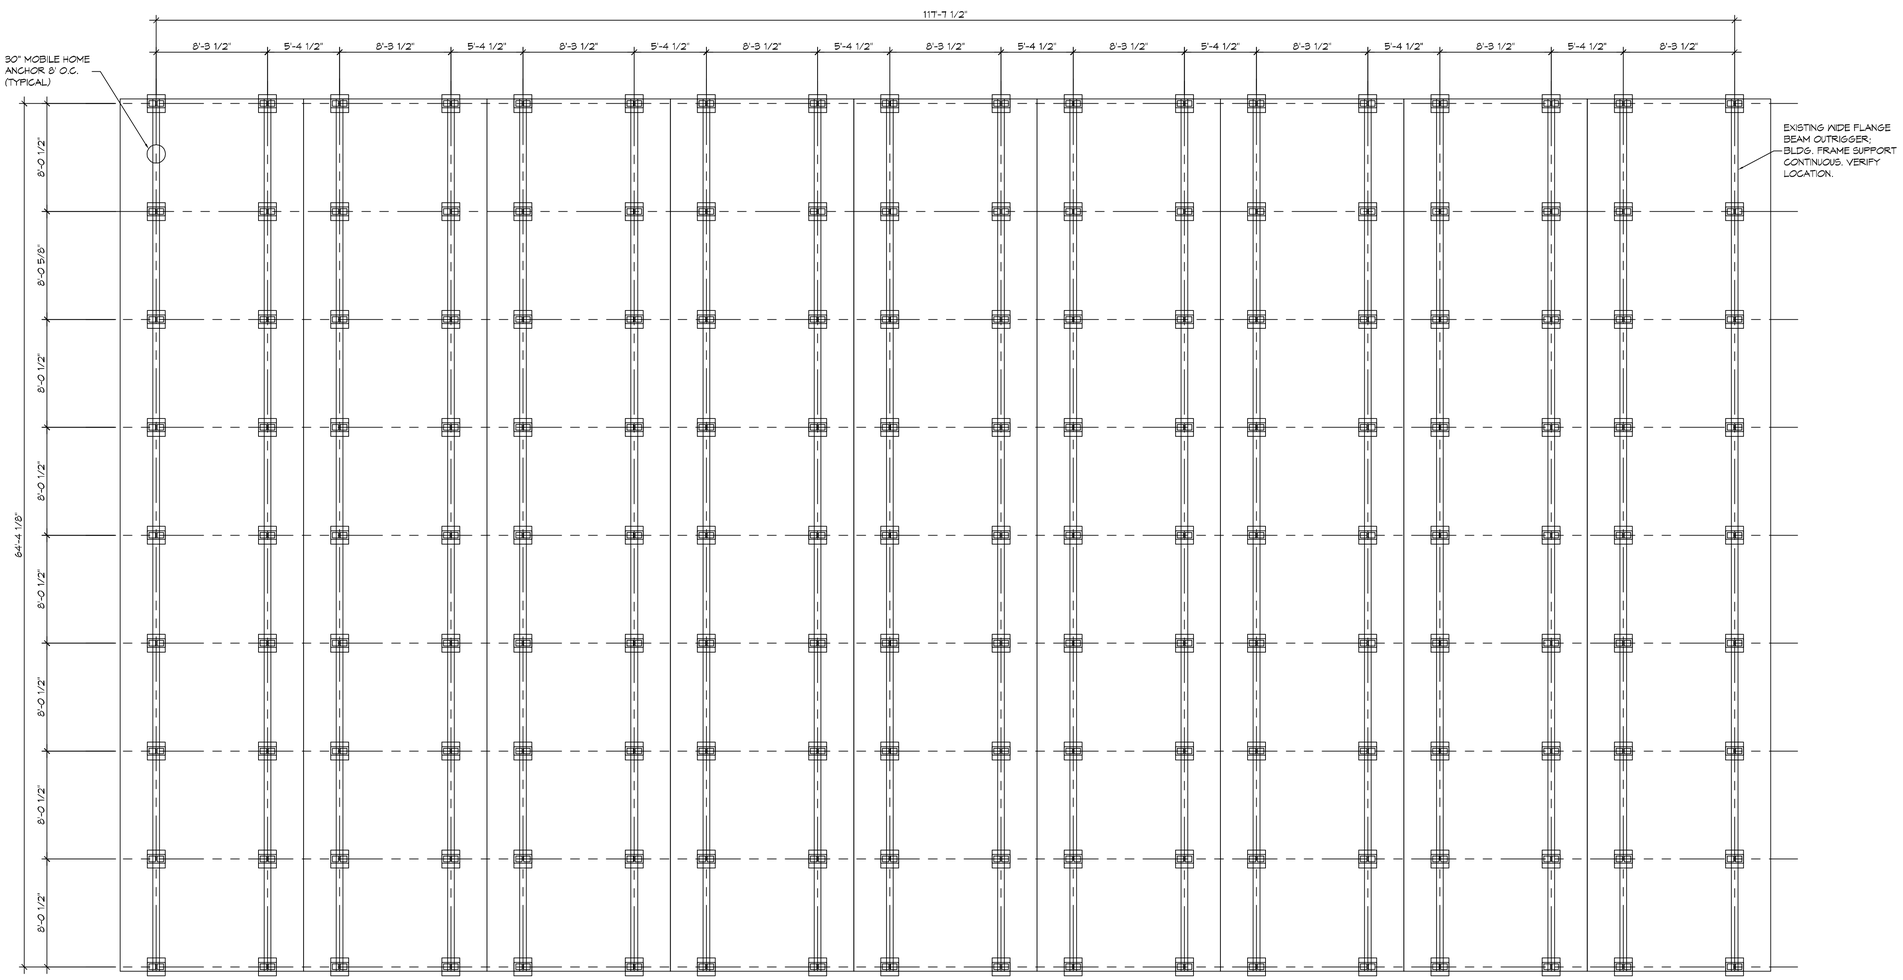

1 FOUNDATION PLAN

SCALE: 3/16" = 1'-0"

FOUNDATION PLAN

DAMMON ENGINEERING, INC.
LOUISIANA & MISSISSIPPI
www.dammonengineering.com
info@dammonengineering.com
PH: 985.649.5832 F: 985.641.5950
Chief Engineer: Brian Mistich, PE
554 Old Spanish Trail
Slidell, LA 70458

REVISIONS

#	DESCRIPTION	DATE

STATE OF LOUISIANA
BRIAN A. MISTICH
License No. 30187
PROFESSIONAL ENGINEER

THE CROSSING

64-452 LA HIGHWAY 41
ST. TAMMANY PARISH, LA

JOB No:	2304	DATE:	01/02/2019
DRAWN BY:	CKD	CHECKED BY:	BAM

This drawing and any parts thereof, intended and arrangement represented, shall not be used except for the property of Dammon Engineering, and no part thereof shall be copied, disclosed to others, or used in connection with any work or project other than the specified project for which it is prepared and delivered. Visitors to this site agree to the terms and conditions of this notice. Dammon Engineering, Inc. hereby consents to limited viewing of "architectural and construction documents" on this site by the public, prospective purchasers, and vendors.

SHEET TITLE:
FOUNDATION PLAN

DRAWING NUMBER:
S101

SHEET No: 1 of 1

FILE NAME: J:_DAMMON\2304 - The Crossing\working files\S101-Foundation Plan.dwg PLOT DATE & TIME: Tuesday, July 2, 2019 3:07:21 PM