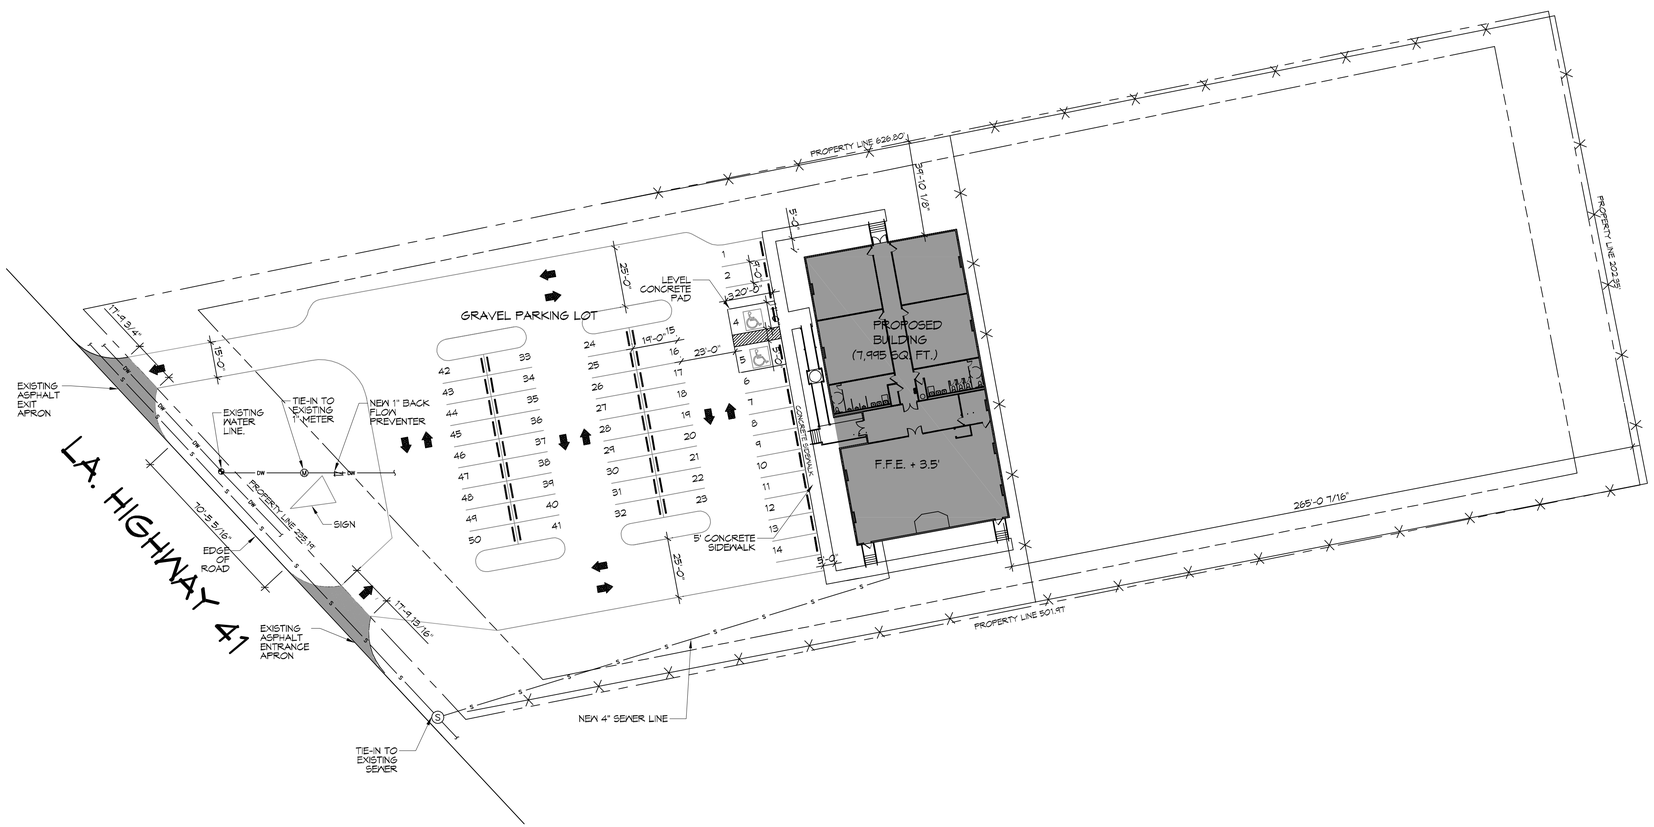

N

1 SITE PLAN

SCALE: 1" = 30'

NEW SITE

PLANNING

ZONED "B2" HWY COMMERCIAL

FLOOD ZONE

ZONE "X"

BUILDING SETBACK LINES

FRONT - 35'
SIDES - 10'
REAR - 25'

BUILDING ELEVATION

BASE FLOOD ELEVATION = 0'
FINISHED FLOOR ELEVATION = -3.5'

PARKING

1 SPACE PER 4 OCCUPANTS
176 SEATS / 4 = 44 PARKING SPACES REQUIRED
2 HANDICAP PARKING SPACES PROVIDED
48 REGULAR PARKING SPACES PROVIDED
TOTAL PARKING SPACES PROVIDED 50

SITE LIGHTING

EXTERIOR LIGHTING SHALL BE SHADED OR INWARDLY DIRECTED IN SUCH A MANNER SO THAT NO DIRECT LIGHTING OR GLARE BE CAST BEYOND THE PROPERTY LINE. THE INTENSITY OF SUCH LIGHTING SHALL NOT EXCEED ONE FOOT CANDLE AS MEASURED AT THE ABUTTING PROPERTY LINE.

DAMMON ENGINEERING, INC.
LOUISIANA & MISSISSIPPI
www.dammonengineering.com
info@dammonengineering.com
PH: 985.649.3832 F: 985.641.5990
Chief Engineer: Brian Mistich, PE
554 Old Spanish Trail
Slidell, LA 70458

REVISIONS

#	DESCRIPTION	DATE

THE CROSSING

4455 HIGHWAY 41
PEARL RIVER, LA 70452

JOB No:	2394	DATE:	9/15/2017
DRAWN BY:	RLD	CHECKED BY:	BAM

THIS DRAWING AND ANY COPY OF DRAWING, PROJECT DATA AND SPECIFICATIONS DESCRIBED ON THIS DRAWING ARE THE PROPERTY OF DAMMON ENGINEERING, INC. AND MUST BE RETURNED UPON REQUEST. THEY MAY NOT BE REPRODUCED OR COPIED, OR USED IN CONNECTION WITH ANY WORK OR PROJECT OTHER THAN THE SPECIFIC PROJECT FOR WHICH THEY HAVE BEEN PREPARED AND DELIVERED WITHOUT THE PRIOR WRITTEN CONSENT OF DAMMON ENGINEERING, INC. © 2016 DAMMON ENGINEERING, INC. ALL RIGHTS RESERVED.

SHEET TITLE:
SITE PLAN

DRAWING NUMBER:
C101

SHEET No: 3 of 15