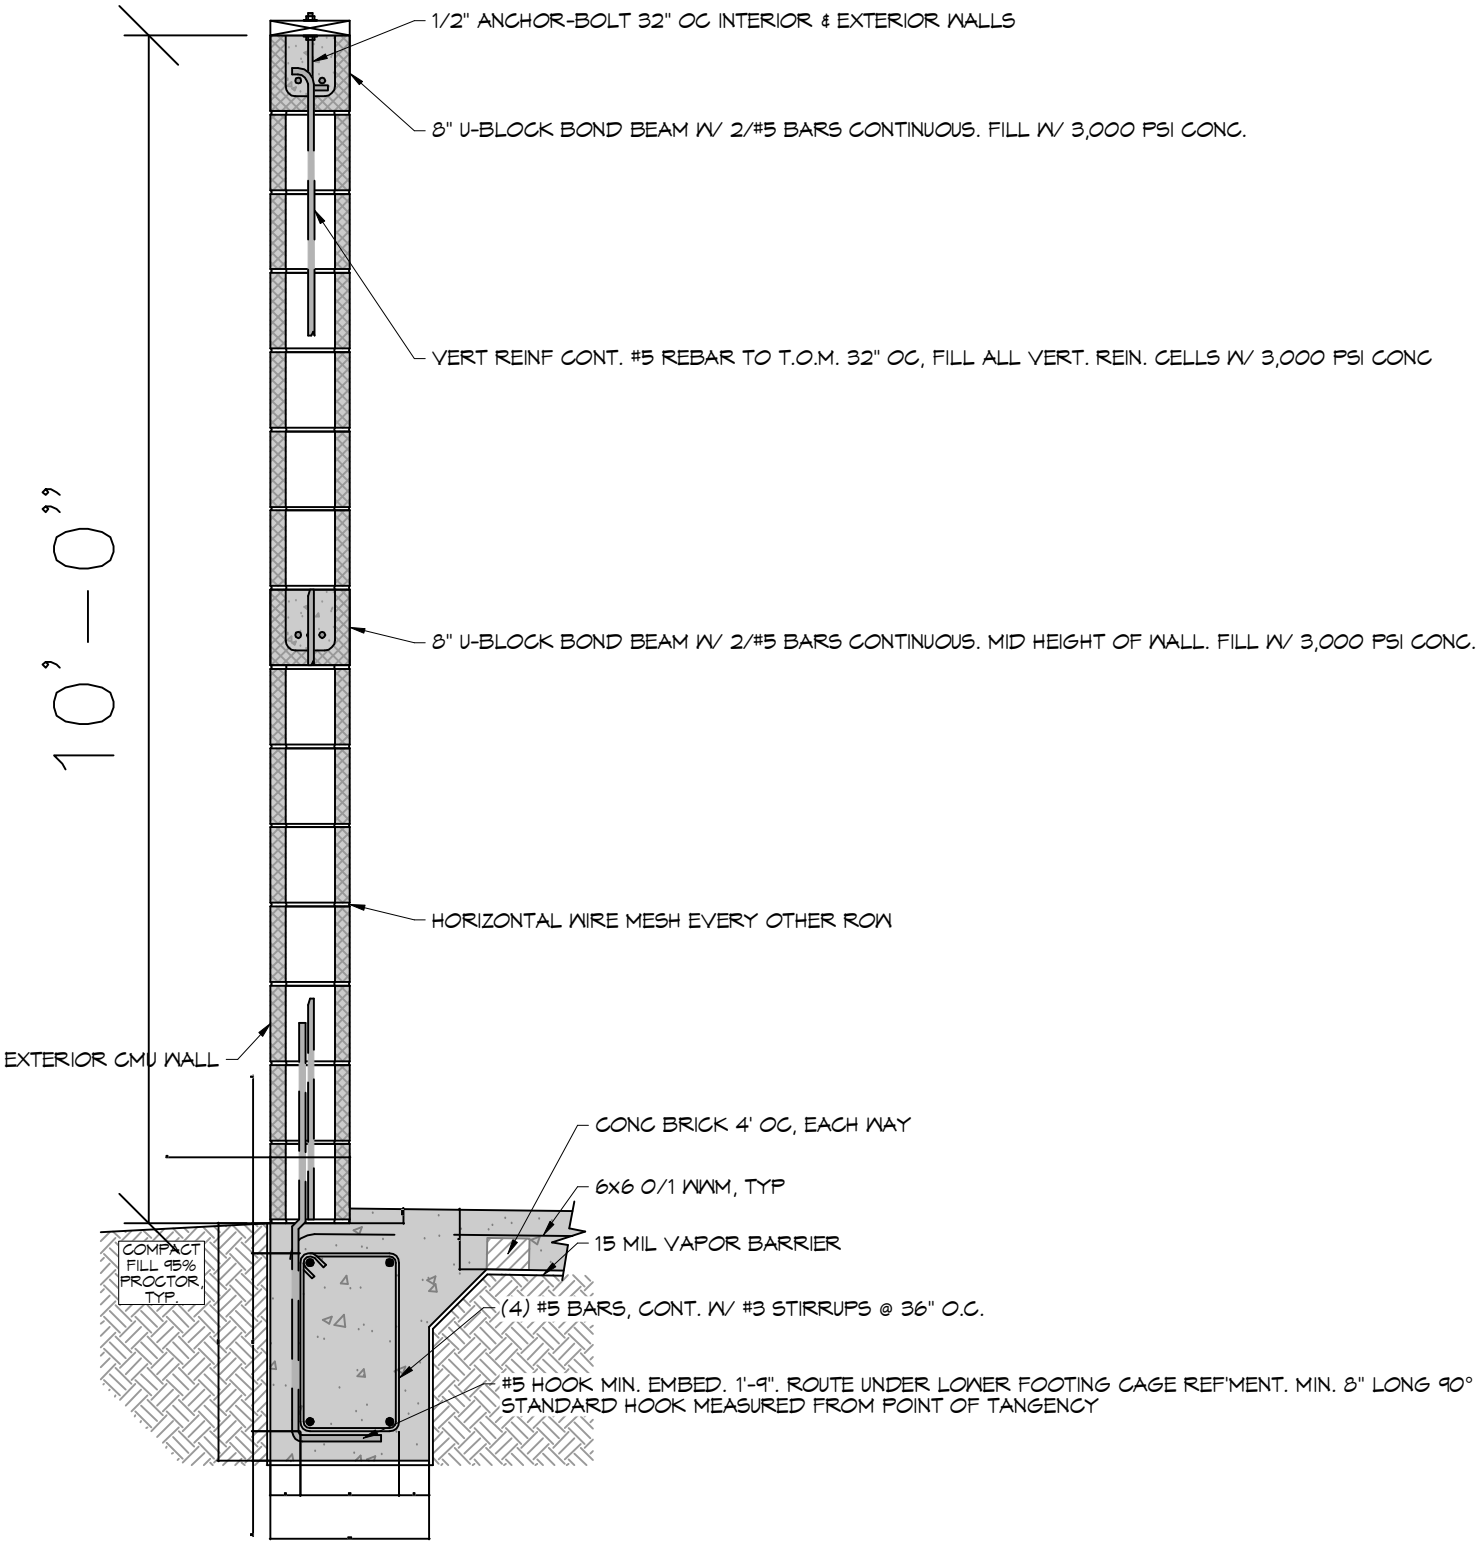
1/2" ANCHOR-BOLT 32" OC INTERIOR & EXTERIOR WALLS
8" U-BLOCK BOND BEAM W/ 2/#5 BARS CONTINUOUS. FILL W/ 3,000 PSI CONC.
VERT REINF CONT. #5 REBAR TO T.O.M. 32" OC, FILL ALL VERT. REIN. CELLS W/ 3,000 PSI CONC
10'-0"
8" U-BLOCK BOND BEAM W/ 2/#5 BARS CONTINUOUS. MID HEIGHT OF WALL. FILL W/ 3,000 PSI CONC.
HORIZONTAL WIRE MESH EVERY OTHER ROW
EXTERIOR CMU WALL
CONC BRICK 4' OC, EACH WAY
6x6 0/1 WWM, TYP
15 MIL VAPOR BARRIER
COMPACT FILL 95% PROCTOR, TYP.
(4) #5 BARS, CONT. W/ #3 STIRRUPS @ 36" O.C.
#5 HOOK MIN. EMBED. 1'-9". ROUTE UNDER LOWER FOOTING CAGE REF'MENT. MIN. 8" LONG 90° STANDARD HOOK MEASURED FROM POINT OF TANGENCY