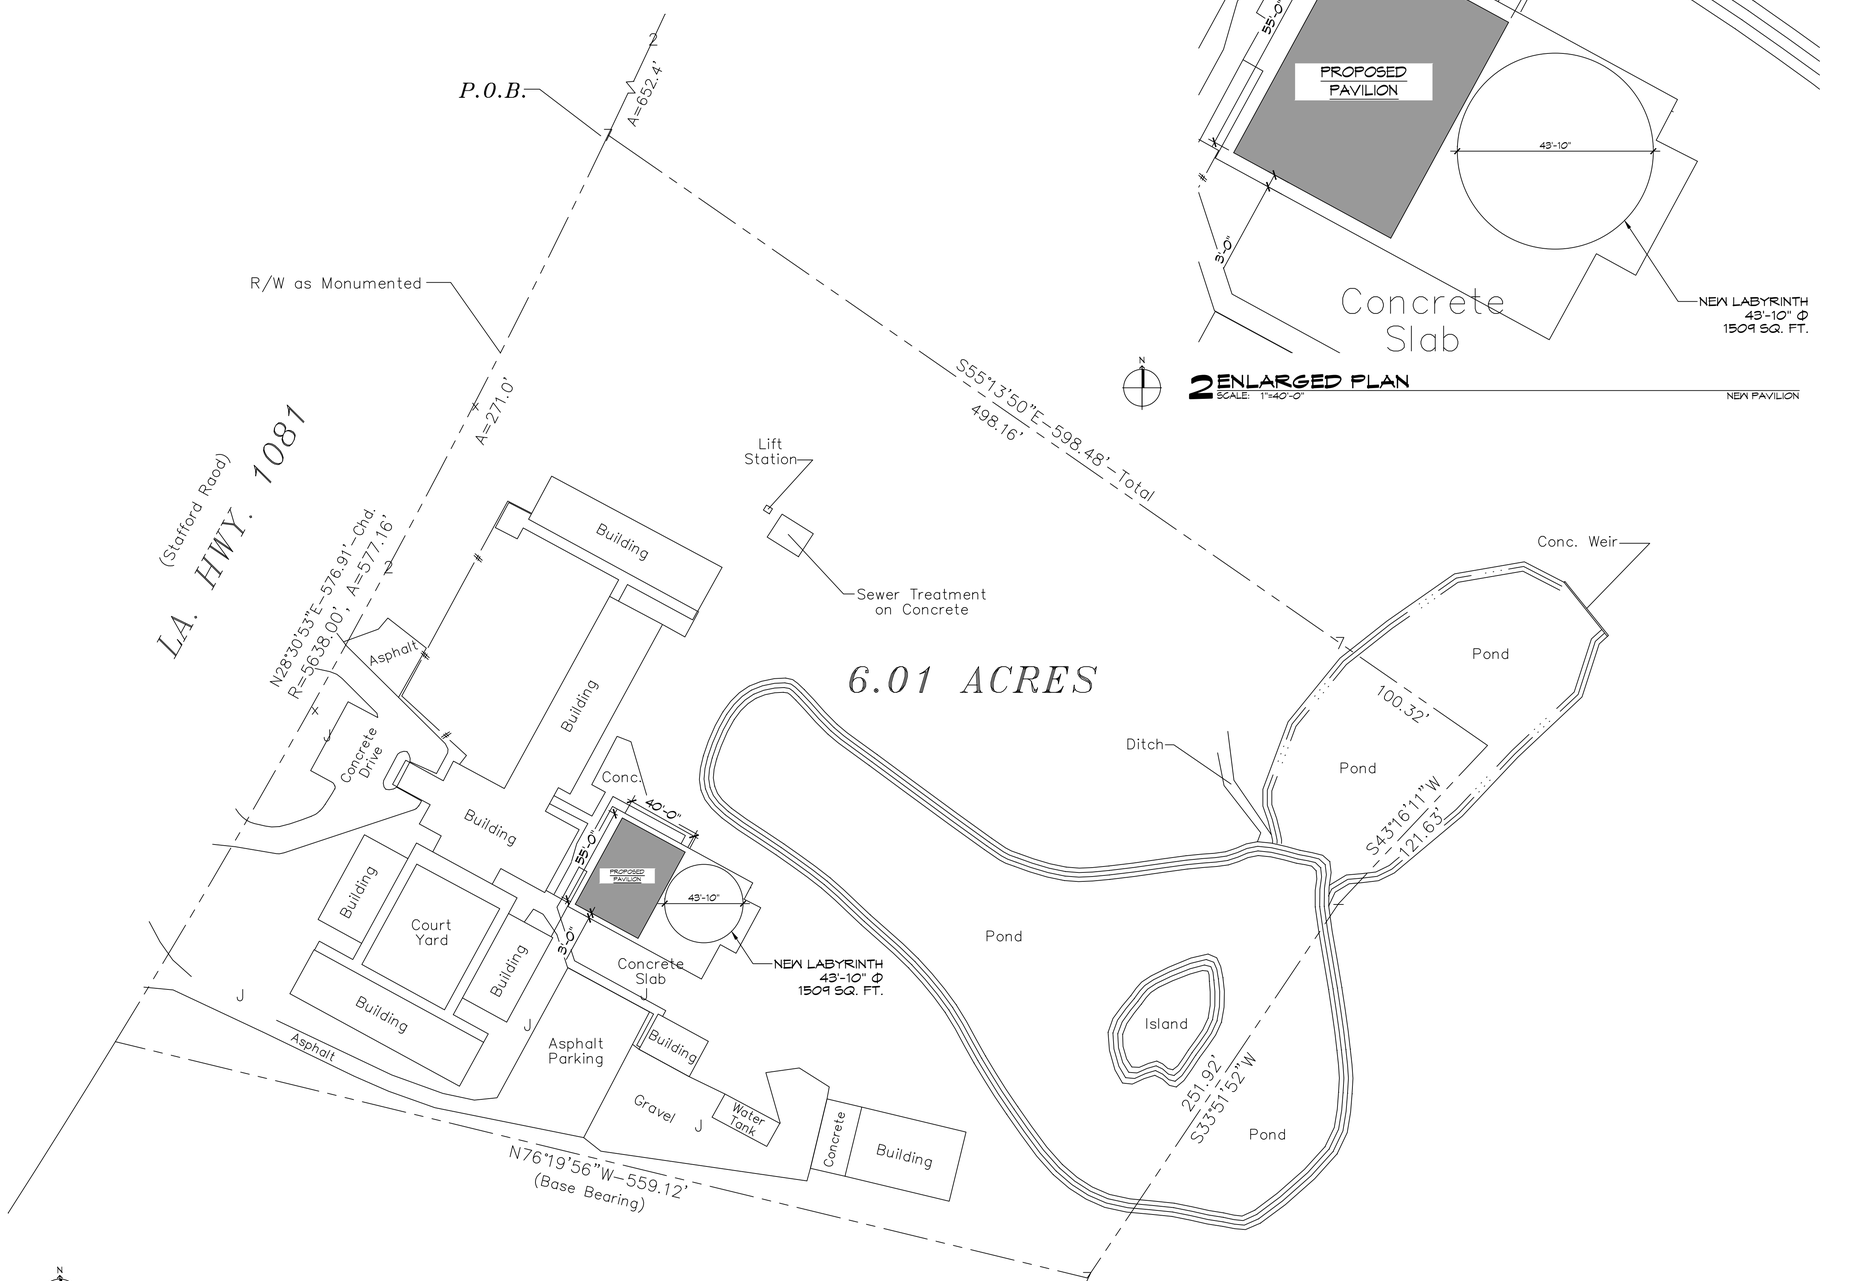

1 SITE PLAN
SCALE: 1"=40'-0"

NEW PAVILION

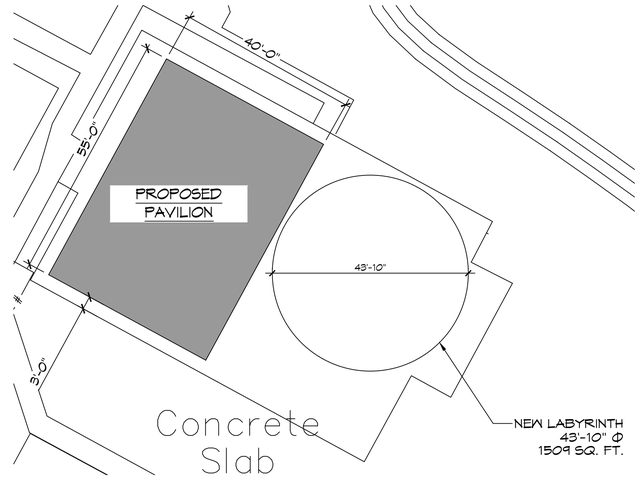

2 ENLARGED PLAN
SCALE: 1"=40'-0"

NEW PAVILION

DAMMON ENGINEERING, INC.
LOUISIANA & MISSISSIPPI
www.dammonengineering.com
info@dammonengineering.com
PH: 985.649.5832
Chief Engineer: Brian Wistich, PE
554 Old Spanish Trail
Slidell, LA 70458

REVISIONS

#	DESCRIPTION	DATE

SEAL:

NEW OUTDOOR PAVILION
MARIANITES OF HOLY CROSS
75520 LA-1081
COVINGTON, LA 70435

JOB No:	2024	DATE:	02-06-2024
DRAWN BY:	CKD	CHECKED BY:	BAM

THE DAMMON ENGINEERING DESIGN, DRAWINGS AND OTHER DOCUMENTS PRESENTED HEREWITH ARE INTELLECTUAL PROPERTY AND COPYRIGHTED WORKS OF DAMMON ENGINEERING, INC. AND ARE THEREFORE THE PROPERTY OF DAMMON ENGINEERING, INC. AND SHALL REMAIN THE PROPERTY OF DAMMON ENGINEERING, INC. THESE DOCUMENTS MAY NOT BE REPRODUCED, PUBLISHED OR DISCLOSED TO OTHERS WITHOUT THE EXPRESS WRITTEN PERMISSION OF DAMMON ENGINEERING, INC. ANY REPRODUCTION OR DISTRIBUTION OF THESE DOCUMENTS OR PARTS THEREOF WITHOUT THE EXPRESS WRITTEN PERMISSION OF DAMMON ENGINEERING, INC. IS PROHIBITED. ANY USE OF THESE DOCUMENTS FOR ANY PURPOSE OTHER THAN THE PROJECT SPECIFIED HEREIN IS PROHIBITED. ANY USE OF THESE DOCUMENTS FOR ANY PROJECT OTHER THAN THE PROJECT SPECIFIED HEREIN WITHOUT THE EXPRESS WRITTEN PERMISSION OF DAMMON ENGINEERING, INC. IS PROHIBITED. ANY USE OF THESE DOCUMENTS FOR ANY PROJECT OTHER THAN THE PROJECT SPECIFIED HEREIN WITHOUT THE EXPRESS WRITTEN PERMISSION OF DAMMON ENGINEERING, INC. WILL CONSTITUTE A VIOLATION OF THE COPYRIGHT LAWS OF THE UNITED STATES OF AMERICA.

SHEET TITLE:
SITE PLAN

DRAWING NUMBER:
C101

SHEET No: 1 of 1