NO ADVERSE IMPACT TO ADJACENT PROPERTIES

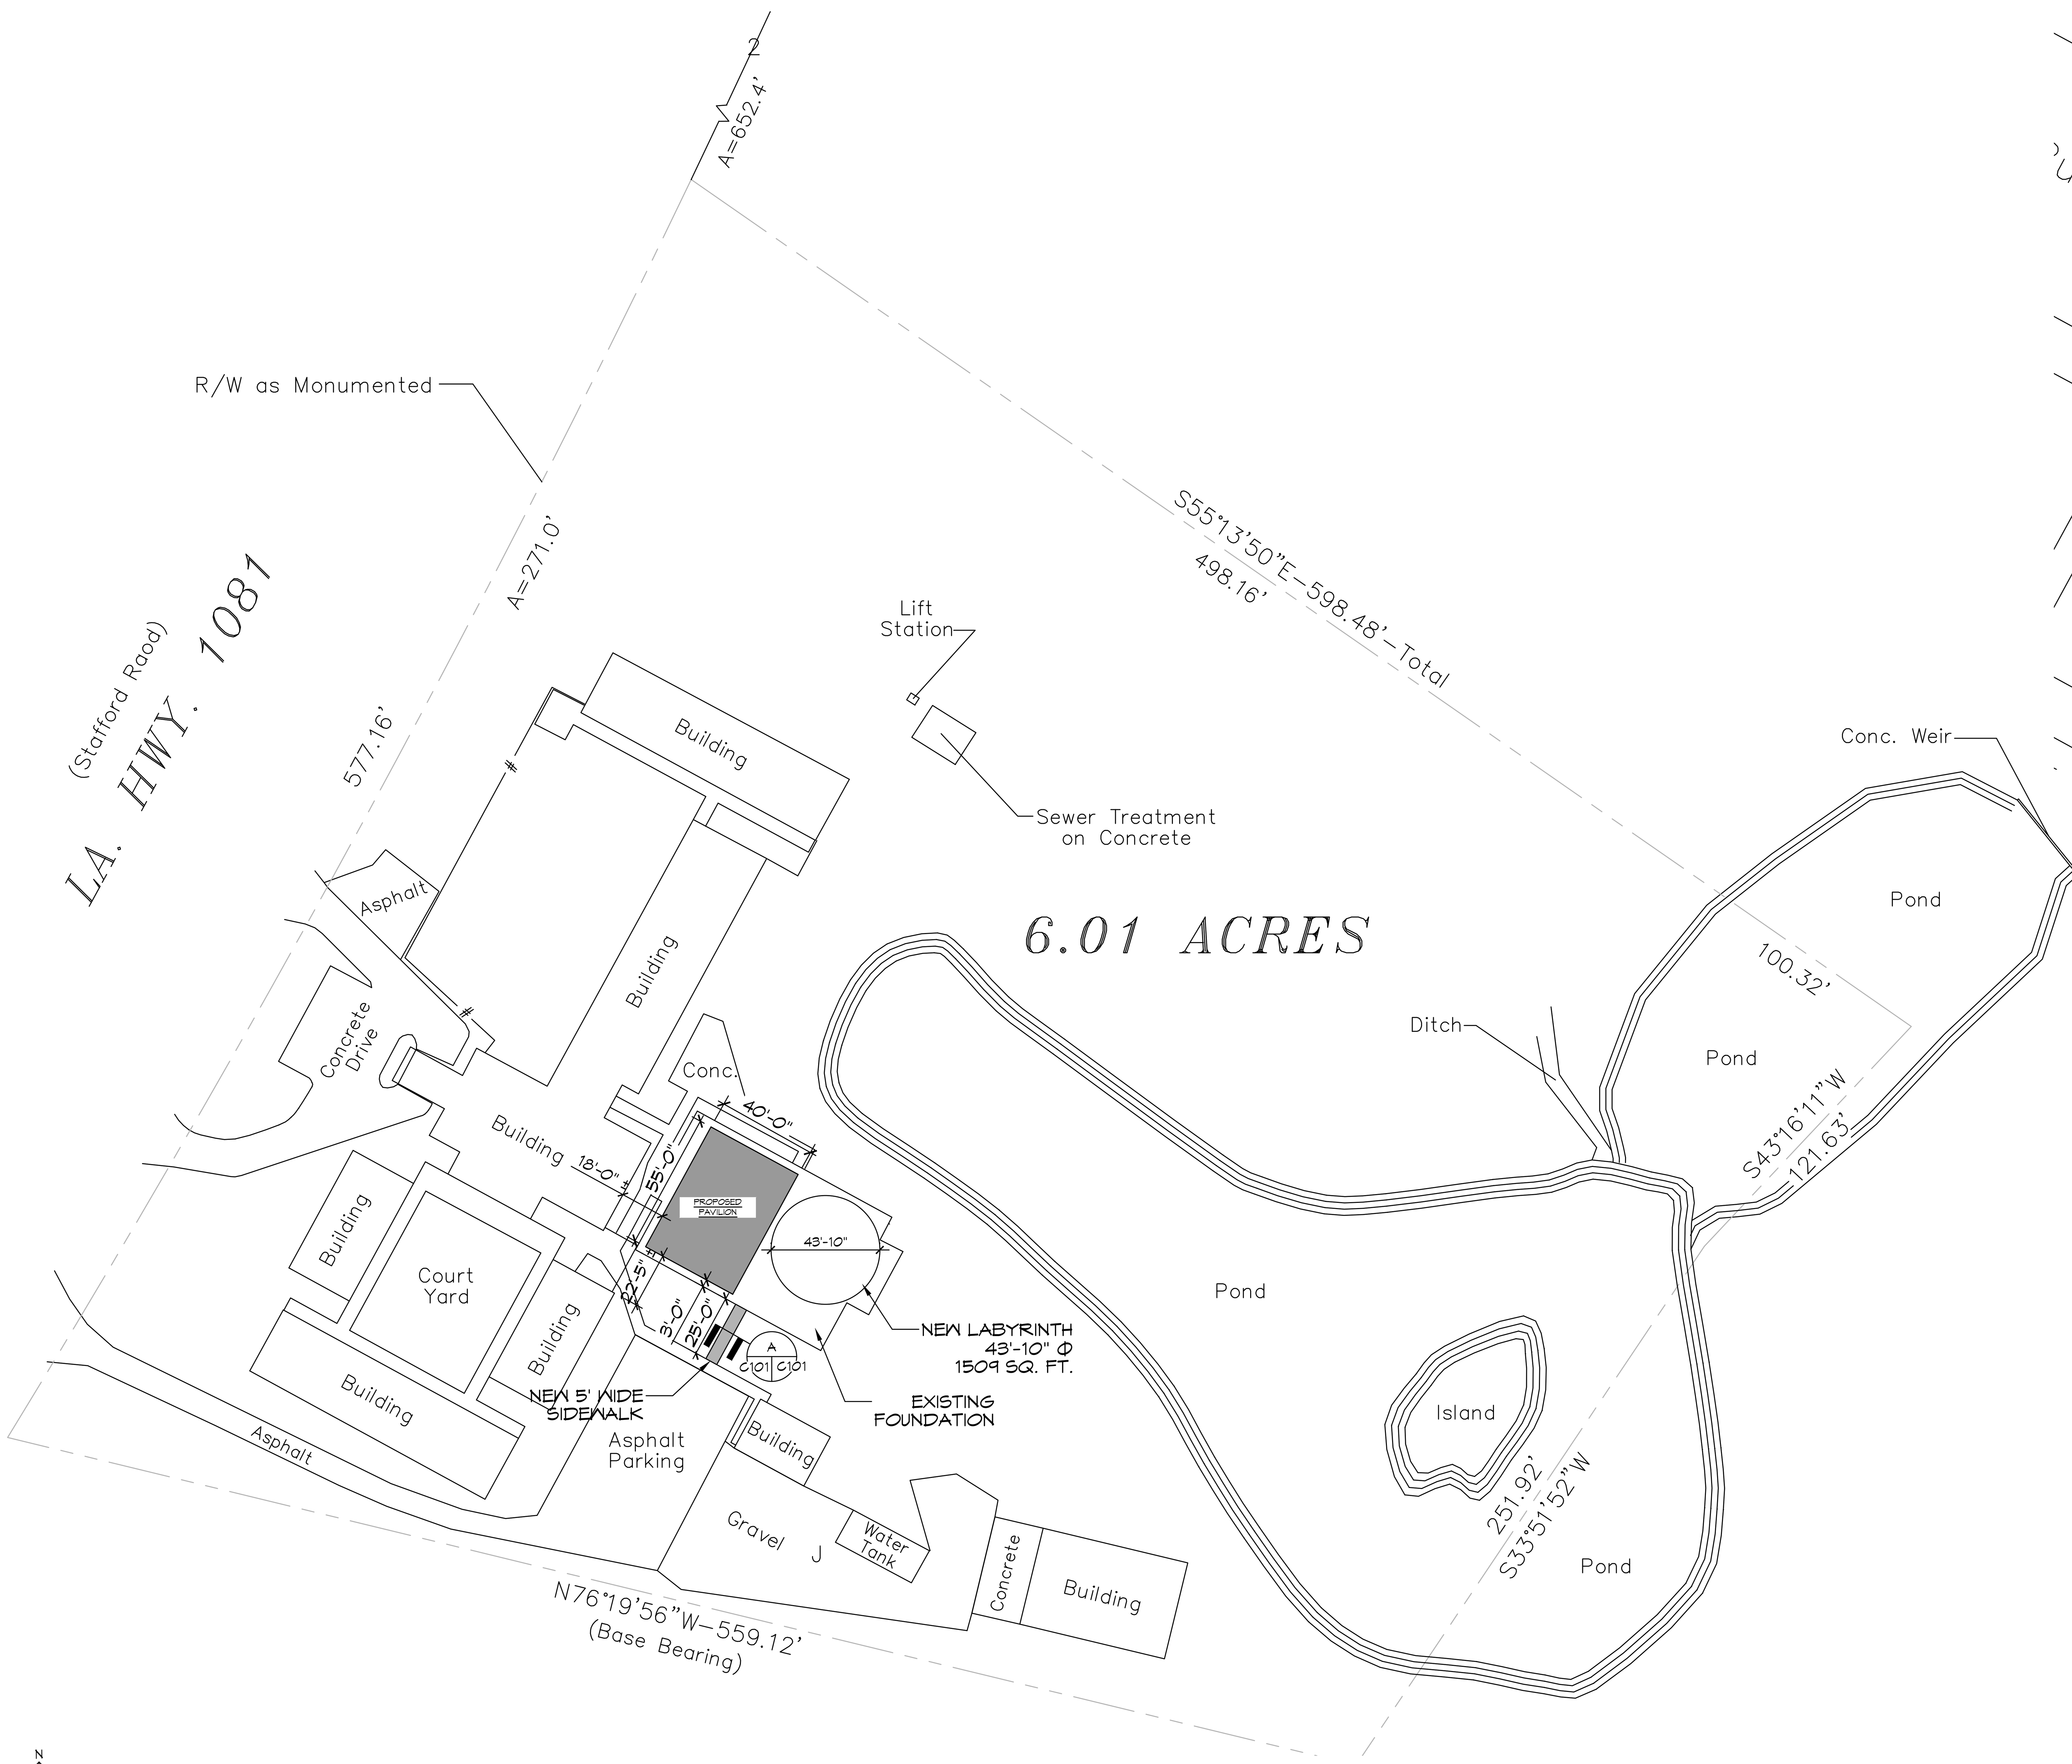

1 PROPOSED SITE PLAN
SCALE: 1"=40'-0"
NEW PAVILION

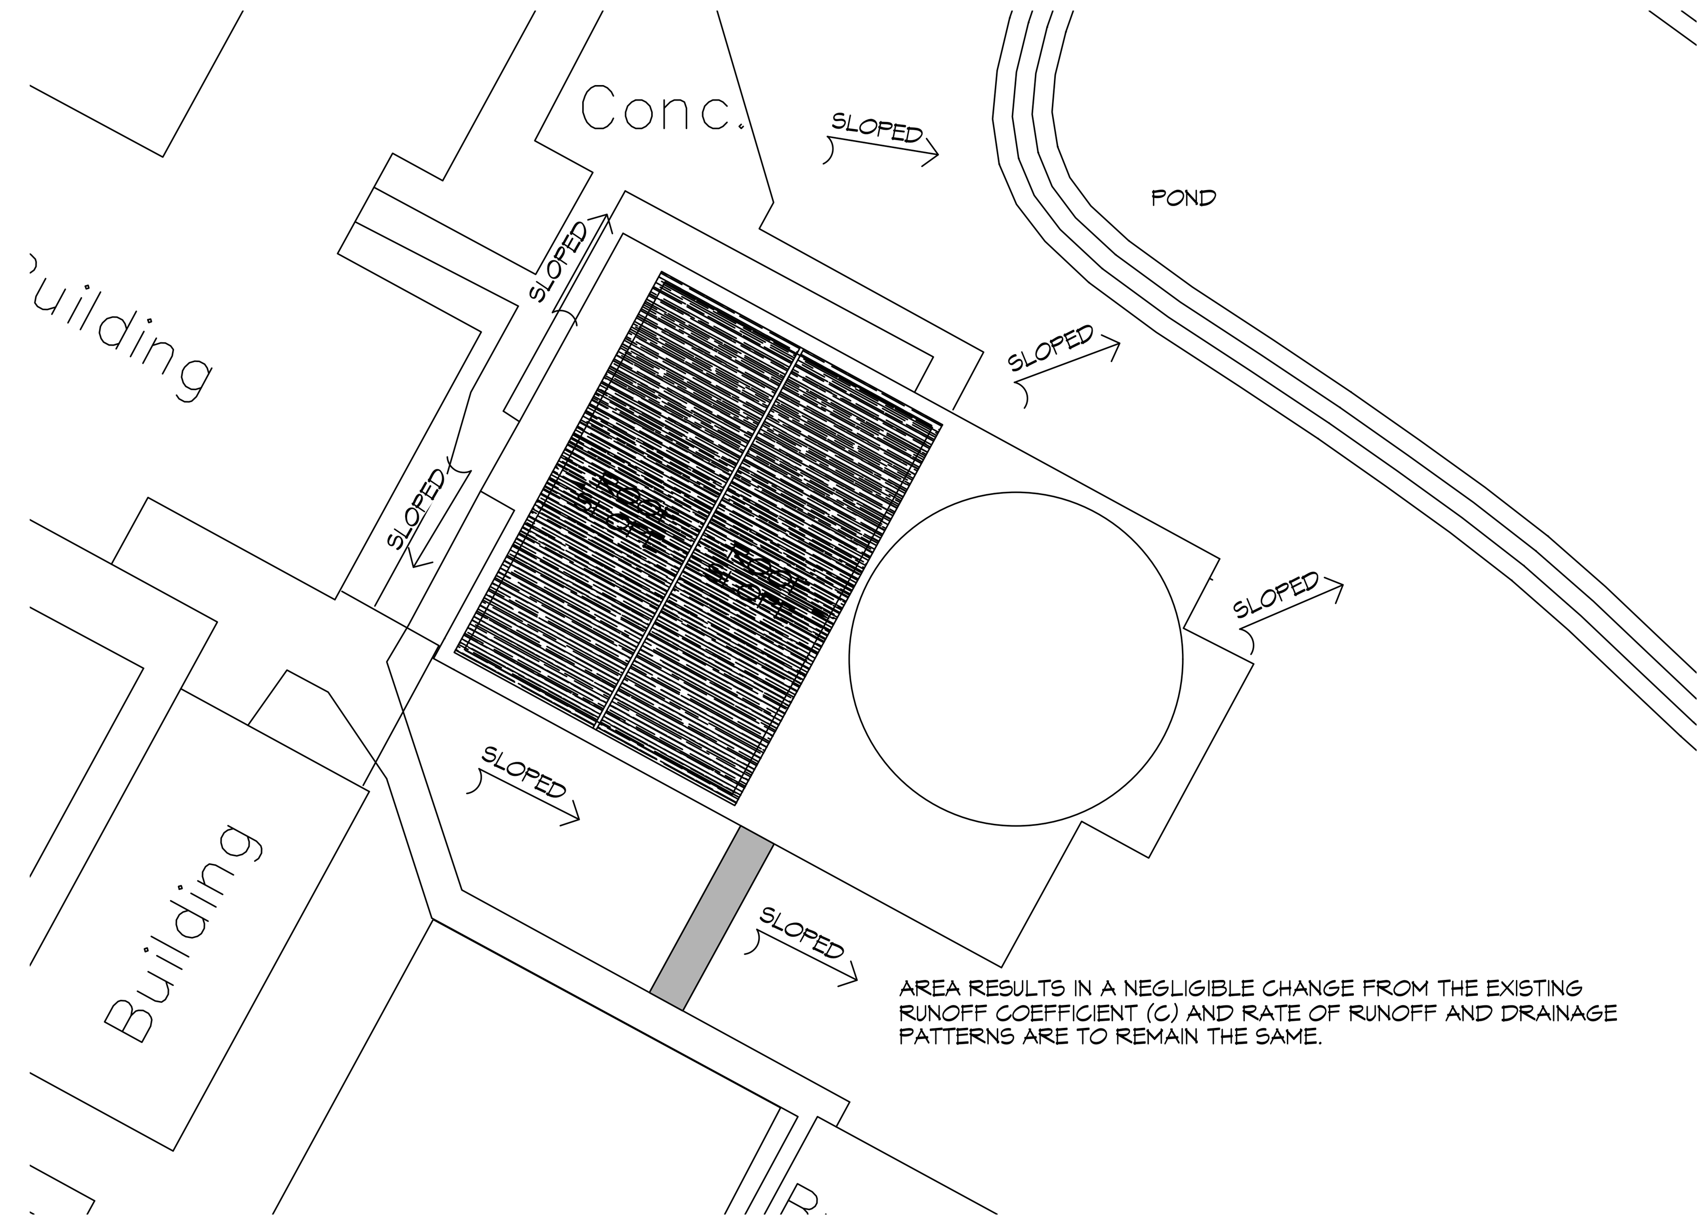

DRAINAGE PLAN
SCALE: 1" = 20'-0"
DRAINAGE

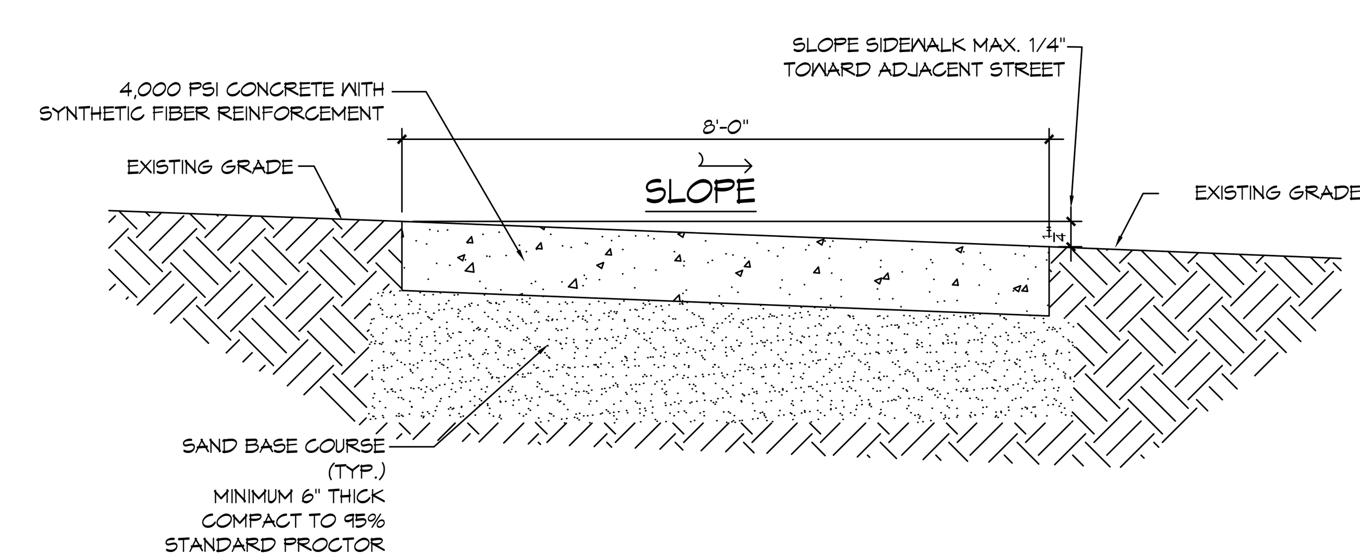

A C101 C101 SECTION
SCALE: 1" = 20'-0"
SIDEWALK

DAMMON ENGINEERING, INC.
LOUISIANA & MISSISSIPPI
Chief Engineer: Brian Mistich, PE
554 Old Spanish Trail
Slidell, LA 70458
www.dammonengineering.com
info@dammonengineering.com
PH: 985.649.5832

#	DESCRIPTION	REVISIONS	DATE

NEW OUTDOOR PAVILION
MARIANITES OF HOLY CROSS
75520 LA-1081
COVINGTON, LA 70435

JOB No:	2024	DATE:	02-15-2024
DRAWN BY:	CKD	CHECKED BY:	BAM

The above drawings and specifications, designs and arrangements represented thereby are and shall remain the property of Dammon Engineering, and no part thereof shall be copied, disclosed to others, or used in connection with any work or project other than the specific project for which the have been prepared and developed without written consent of Dammon Engineering. Visual contact with these drawings or specifications shall constitute conclusive evidence of acceptance of these restrictions.

SHEET TITLE:
PROPOSED SITE PLAN & DRAINAGE

DRAWING NUMBER:
C101

SHEET No: 2 of 5