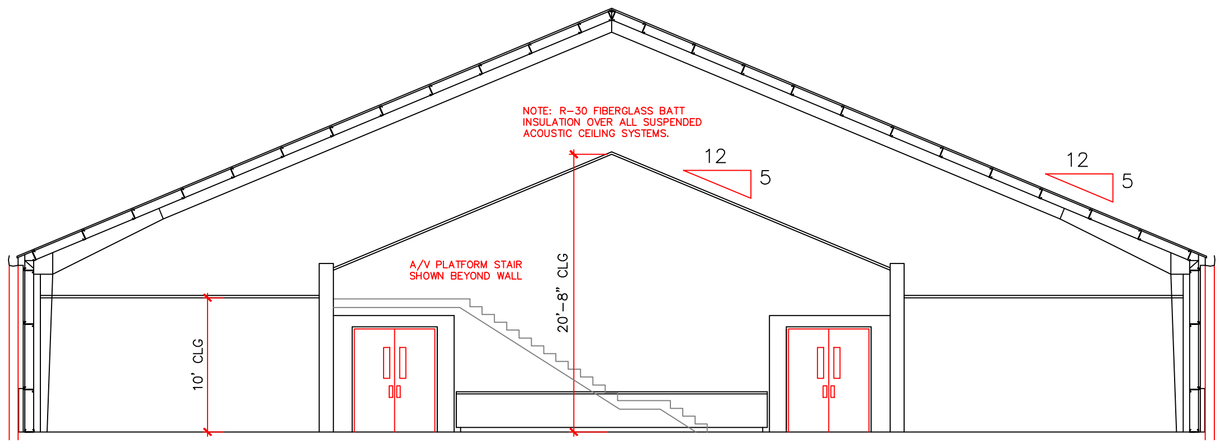

1 A-3 BUILDING SECTION
1/8"=1'-0"

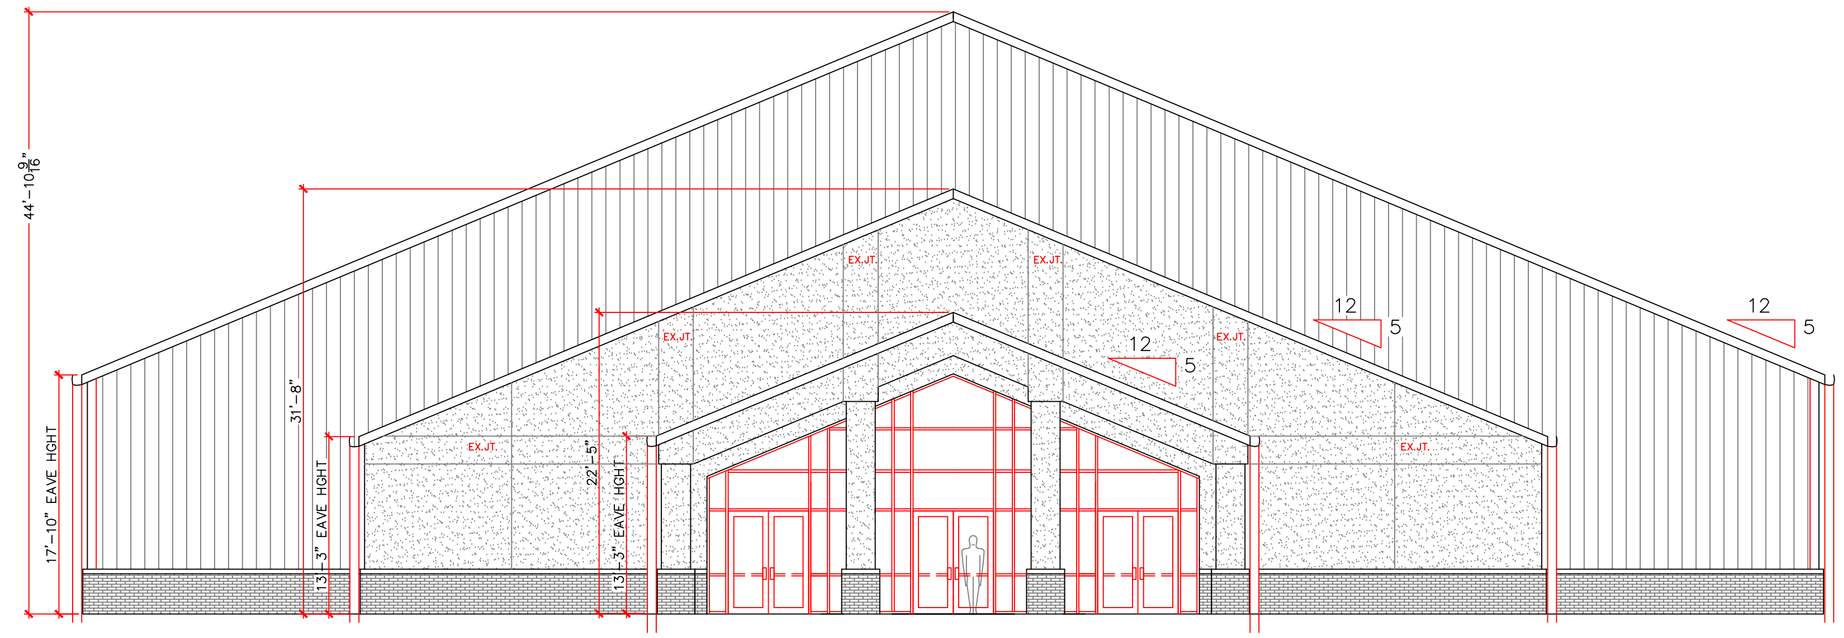

2 A-3 WEST ELEVATION
1/8"=1'-0"

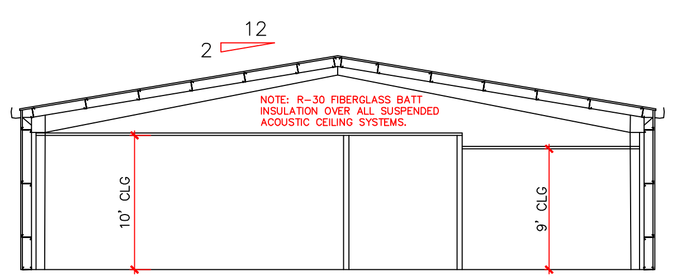

3 A-3 BUILDING SECTION
1/8"=1'-0"

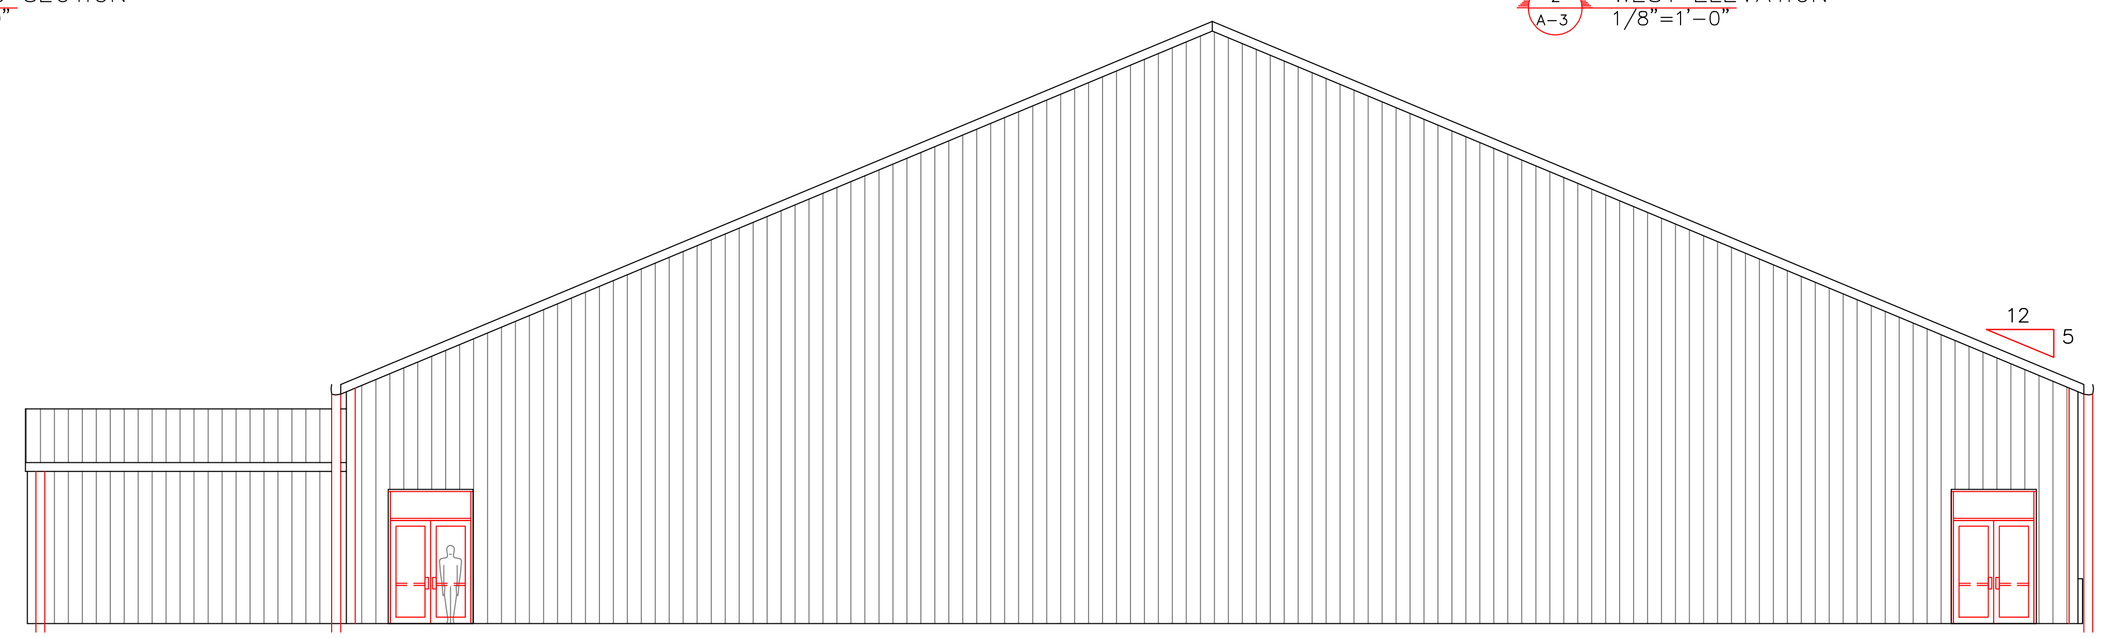

4 A-3 EAST ELEVATION
1/8"=1'-0"

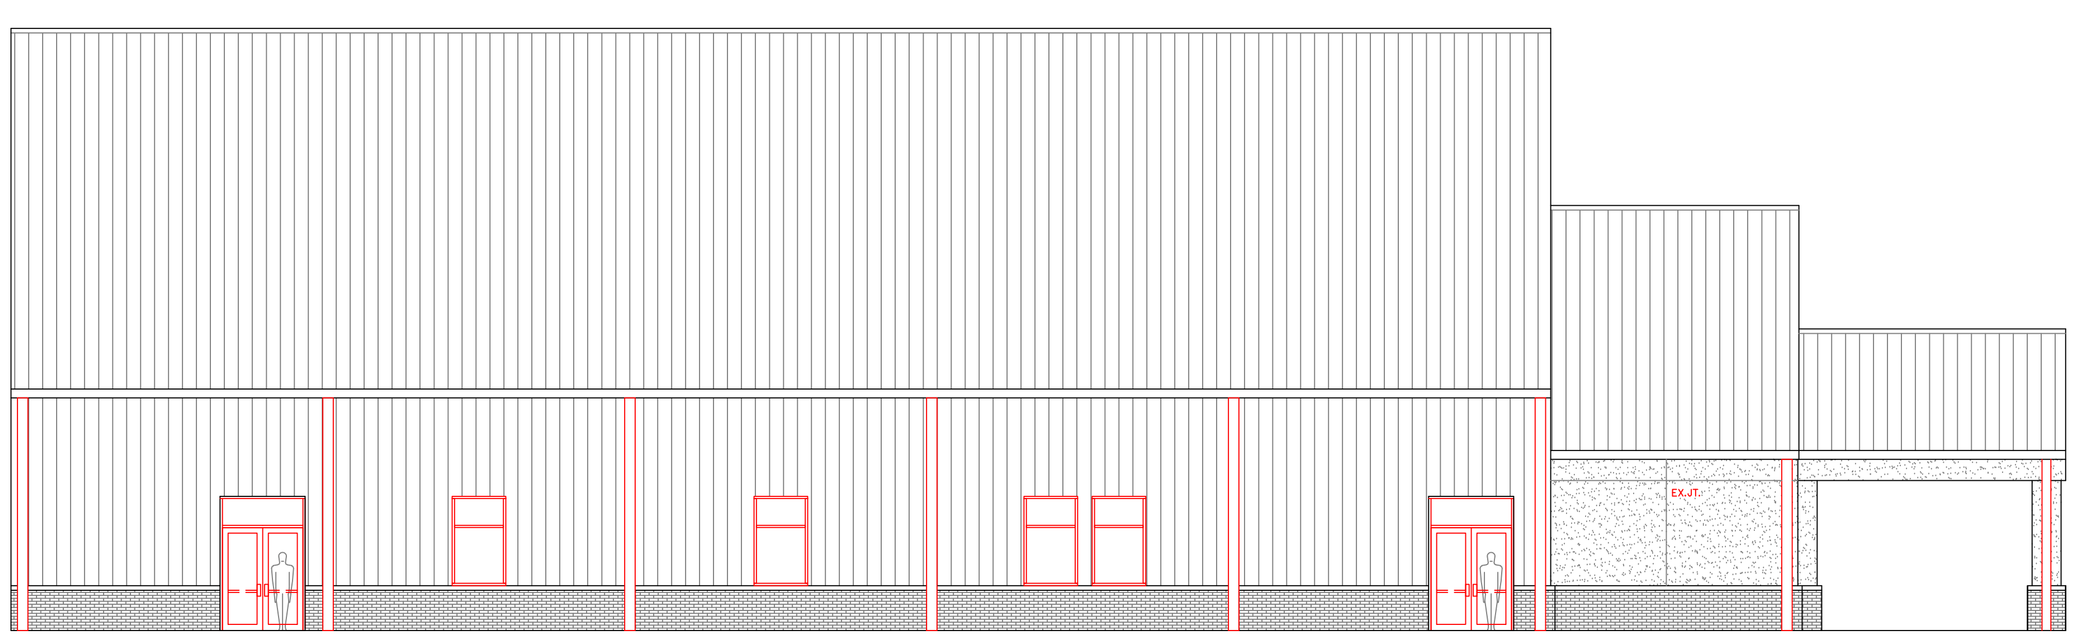

5 A-3 NORTH ELEVATION
1/8"=1'-0"

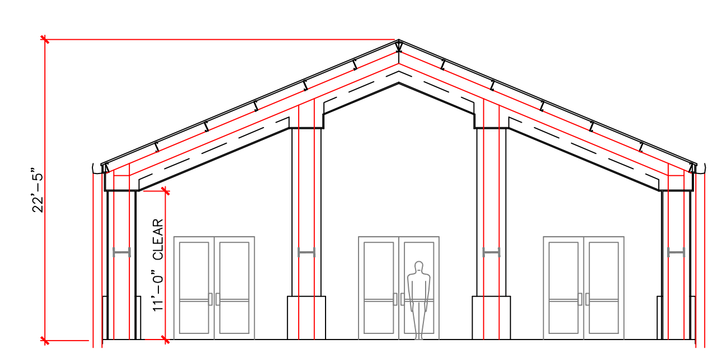

6 A-3 BUILDING SECTION
1/8"=1'-0"

RATLEY ARCHITECTS
A Professional Architectural Corporation
Stephen C. Ratley, Architect
73279 Allen Road
Abita Springs, LA 70420
voice: 985.867.9509
mobil: 985.630.9682
ratleyarchitects @ att.net

A New Facility for
1st Baptist Church Lacombe
62060 La Hwy 434
Lacombe, Louisiana 70445-3260
St. Tammany Parish

19.9.2013	2009-07
FOR REVIEW	FBCL6.dwg

A-3