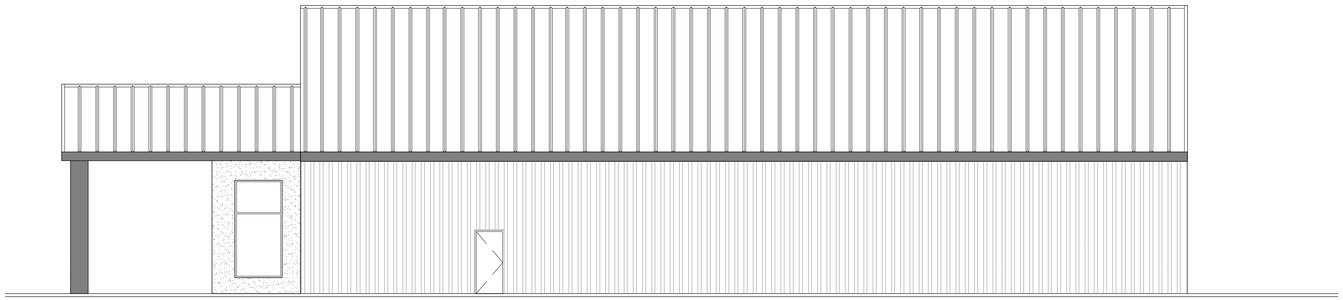

4 RIGHT ELEVATION
SCALE: 1/8"=1'-0"

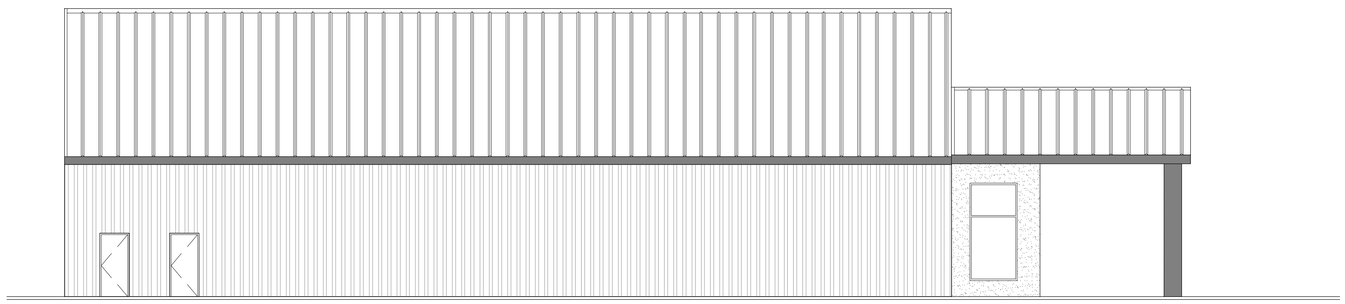

5 LEFT ELEVATION
SCALE: 1/8"=1'-0"

DAMMON ENGINEERING, INC.
LOUISIANA & MISSISSIPPI
Chief Engineer: Brian Mecteh, PE
554 Old Spanish Trail
Slidell, LA 70458
www.dammonengineering.com
info@dammonengineering.com
PH: 985.649.5832 F: 985.641.5990

REVISIONS

#	DESCRIPTION	DATE

NEW HOPE COMMUNITY CHURCH
VETERANS BLVD
KENNER, LA

JOB No:	2020	DATE:	01/06/2020
DRAWN BY:	CKD	CHECKED BY:	JAS

The above drawing, all specifications, designs and all components represented, remain the property of Dammon Engineering, and again remain the property of Dammon Engineering, and shall not be used for any purpose other than those specifically agreed to in writing by Dammon Engineering. Visual contact with these drawings or specifications shall constitute acceptance of the foregoing restrictions and shall be binding on all persons and entities.

SHEET TITLE:
SIDE ELEVATIONS

DRAWING NUMBER:
A103

SHEET No: 4 of 4