PARKING

1 SPACE PER 8 SEATS
448 SEATS / 8 = 56 PARKING SPACES REQUIRED
4 HANDICAP PARKING SPACES PROVIDED
66 REGULAR PARKING SPACES PROVIDED
TOTAL PARKING SPACES PROVIDED 70

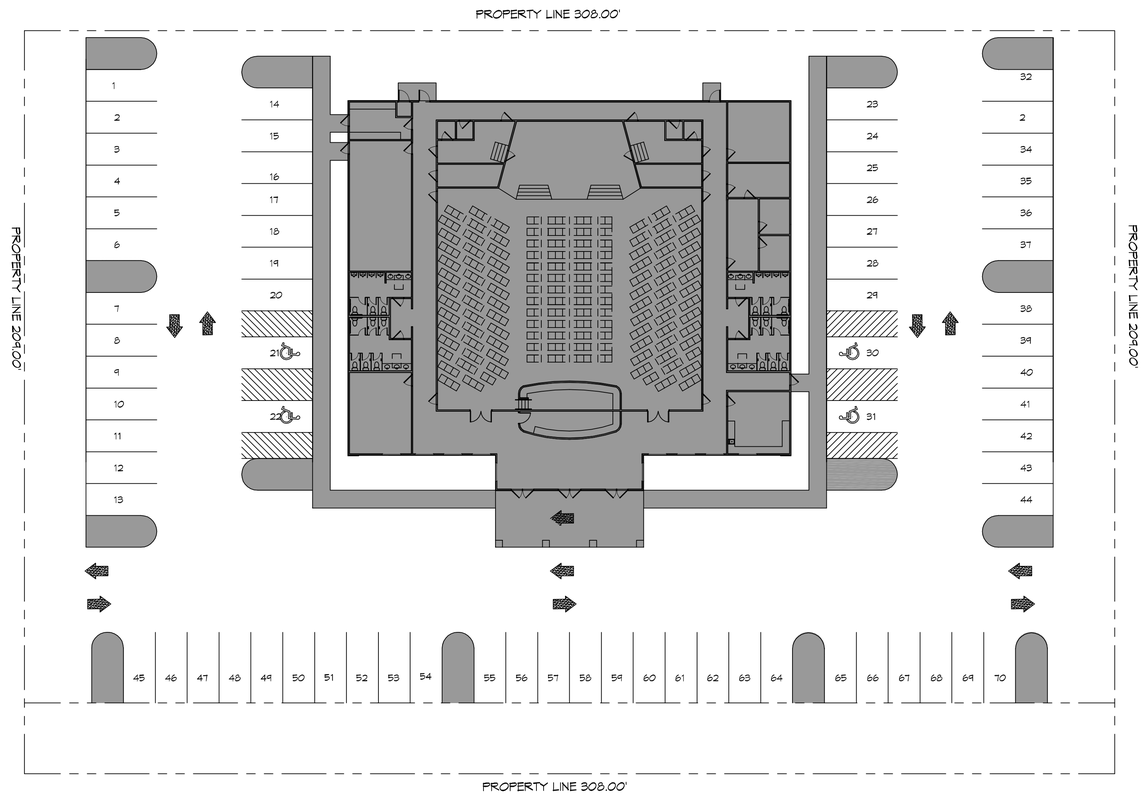

N

6 SITE PLAN

SCALE: 1" = 30'

NEW SITE

DAMMON ENGINEERING, INC.
LOUISIANA & MISSISSIPPI
www.dammonengineering.com
info@dammonengineering.com
PH: 985.649.5832 F: 985.641.5990

Chief Engineer: Brian Mostch, PE
554 Old Spanish Trail
Slidell, LA 70458

#	DESCRIPTION	DATE
	REVISIONS	

NEW HOPE COMMUNITY CHURCH

VETERANS BLVD
KENNER, LA

JOB No:	2020	DATE:	01/08/2020
DRAWN BY:	CKD	CHECKED BY:	JAG

All drawings and specifications, copies and of progressions representations thereto, or other documents prepared by Dammon Engineering, are and shall remain the property of Dammon Engineering, are not to be used for other work, and are to be returned upon request. The reproduction, alteration or copying of these drawings and specifications without the written consent of Dammon Engineering, Inc. is prohibited. Any reuse without written consent by Dammon Engineering, Inc. for any purpose other than that authorized by Dammon Engineering, Inc. is prohibited. Dammon Engineering, Inc. shall not be held liable for any reuse of these drawings or specifications and is exempt of all liability for such reuse.

SHEET TITLE:
SITE PLAN

DRAWING NUMBER:
C101

SHEET No: 1 of 4

FILE NAME: J:_DAMMON\New Hope Community Church - KENNER\Current Drawings\C101 - Site Plan.dwg PLOT DATE & TIME: Wednesday, January 8, 2020 4:13:15 PM

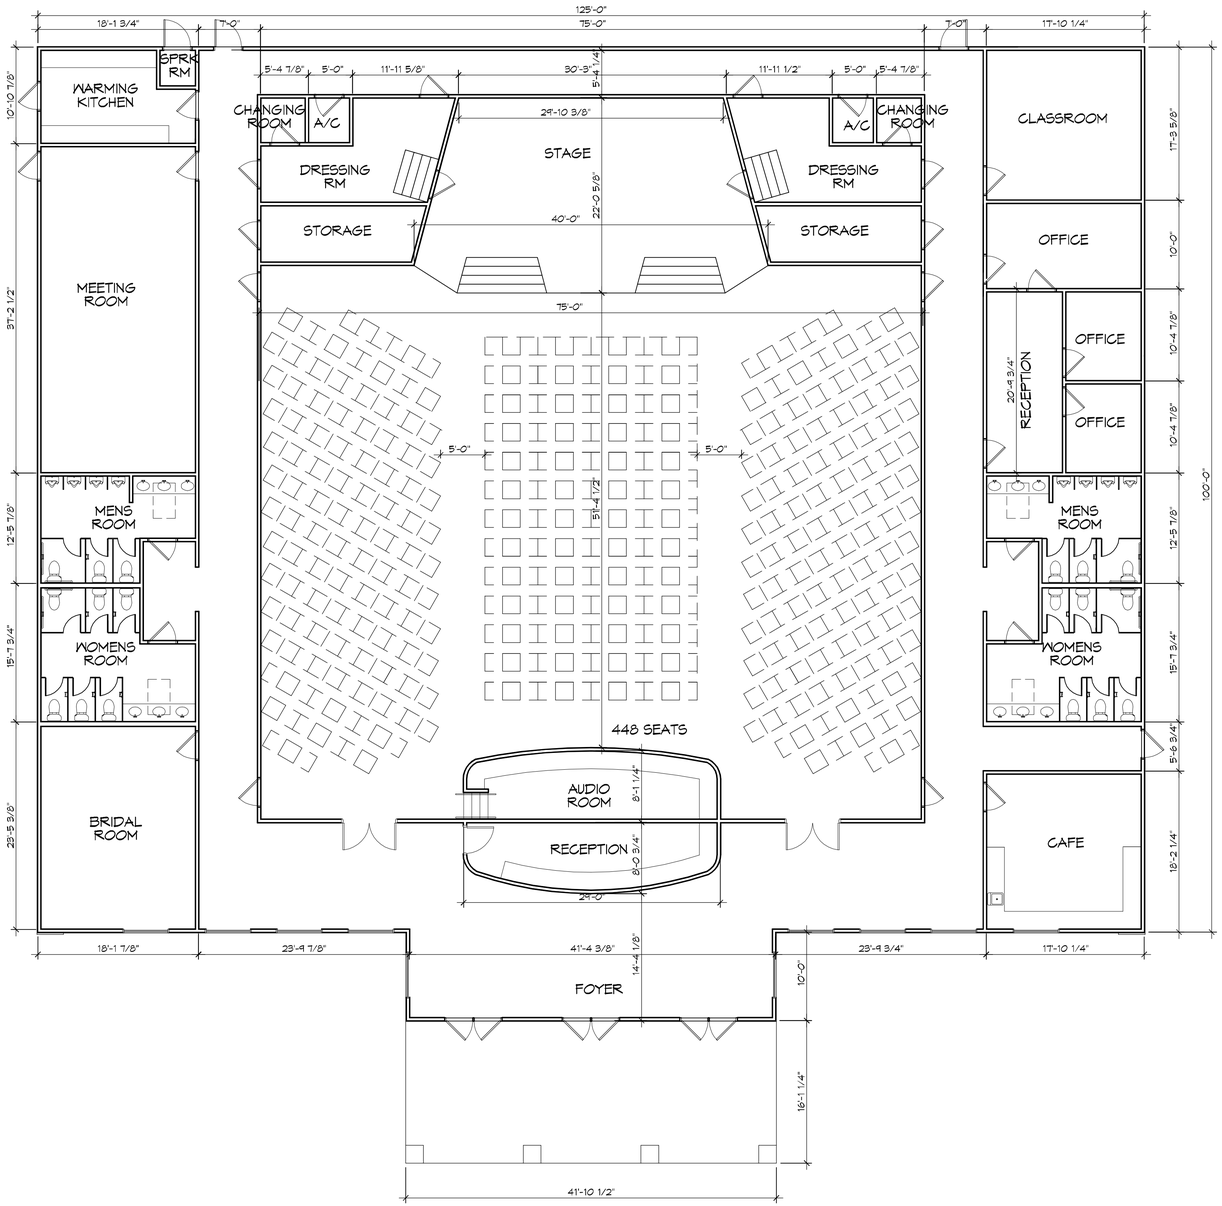

1 FLOOR PLAN
SCALE: 1/8"=1'-0"

DAMMON ENGINEERING, INC.
LOUISIANA & MISSISSIPPI

www.dammonengineering.com
info@dammonengineering.com
PH: 985.649.5832 F: 985.641.5990

Chief Engineer: Brian Mecich, PE
554 Old Spanish Trail
Slidell, LA 70458

REVISIONS

#	DESCRIPTION	DATE

NEW HOPE COMMUNITY CHURCH

VETERANS BLVD
KEENER, LA

JOB No: 2020 DATE: 01/08/2020
DRAWN BY: CKD CHECKED BY: JAG

This drawing is an instrument of service and is the property of Dammon Engineering, and can not be altered without the written consent of Dammon Engineering. Reproduction of this drawing, in whole or in part, without written consent of Dammon Engineering, is prohibited. Contractor shall verify and be responsible for all dimensions and conditions on the job prior to commencement of work. Do not scale drawings. Report any discrepancies to Dammon Engineering.

SHEET TITLE:
FLOOR PLAN

DRAWING NUMBER:
A101

SHEET No: 2 of 4

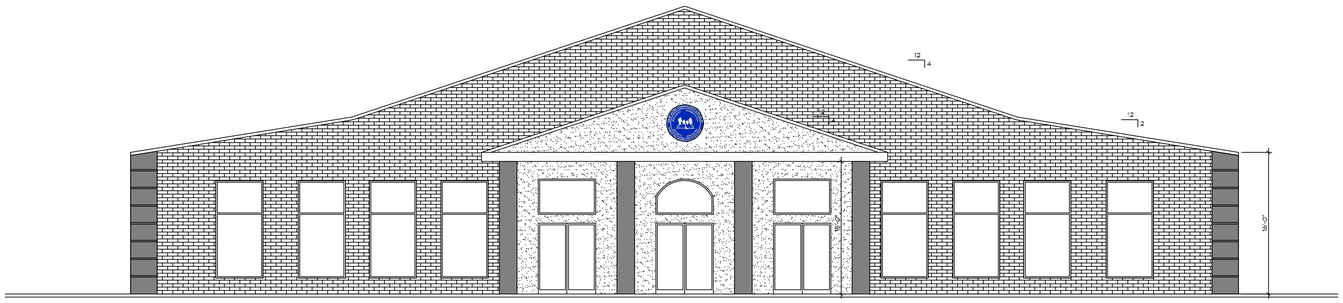

2 FRONT ELEVATION
SCALE: 1/8"=1'-0"

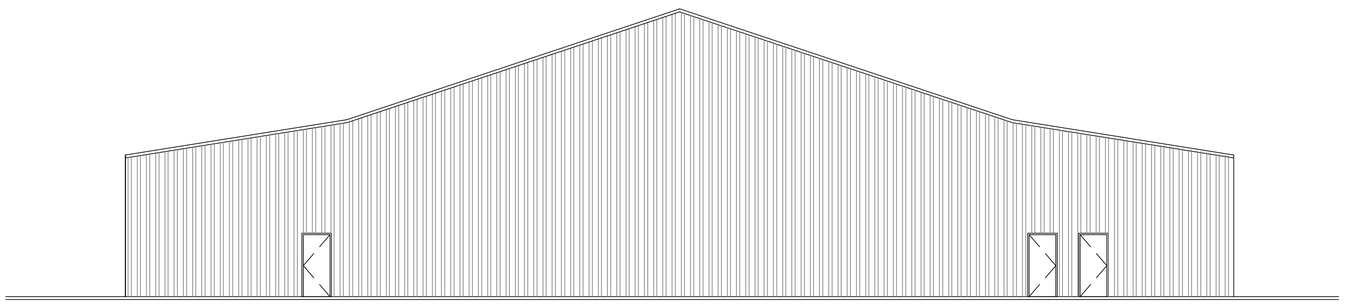

3 REAR ELEVATION
SCALE: 1/8"=1'-0"

DAMMON ENGINEERING, INC.
LOUISIANA & MISSISSIPPI
www.dammonengineering.com
info@dammonengineering.com
PH: 985.649.5832 F: 985.641.5950
Chief Engineer: Brian Mecich, PE
554 Old Spanish Trail
Slidell, LA 70458

REVISIONS

#	DESCRIPTION	DATE

NEW HOPE COMMUNITY CHURCH
VETERANS BLVD
KENNER, LA

JOB No:	2020	DATE:	01/08/2020
DRAWN BY:	CKD	CHECKED BY:	JAS

The above drawing and specifications, designs and arrangements represents details, ideas and concepts the property of Dammon Engineering, and suppose thereof shall not be used in whole or in part without written consent of Dammon Engineering. Visual contact with these drawings or specifications shall constitute conclusive evidence of acceptance of these restrictions by the recipient.

SHEET TITLE:
FRONT AND REAR ELEVATION

DRAWING NUMBER:
A102

SHEET No: 3 of 4

FILE NAME: J:_DAMMON\New Hope Community Church - 4290\Current Drawings\A102 - Elevations.dwg PLOT DATE & TIME: Thursday, January 9, 2020 10:05:15 AM

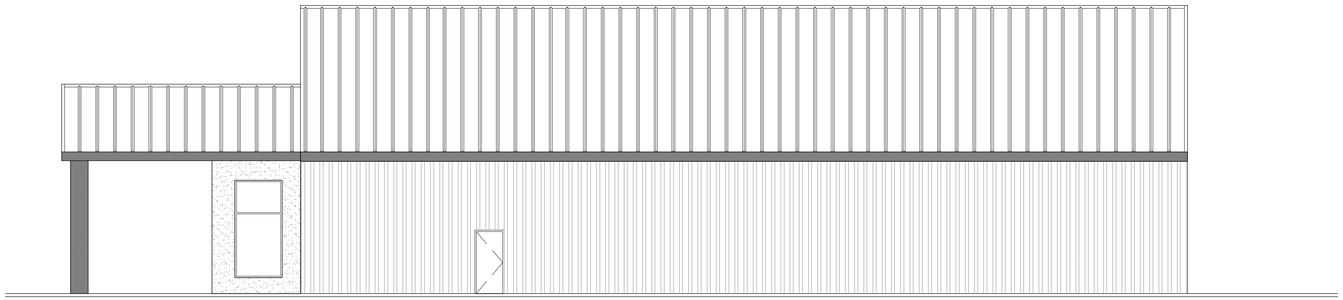

4 RIGHT ELEVATION
SCALE: 1/8"=1'-0"

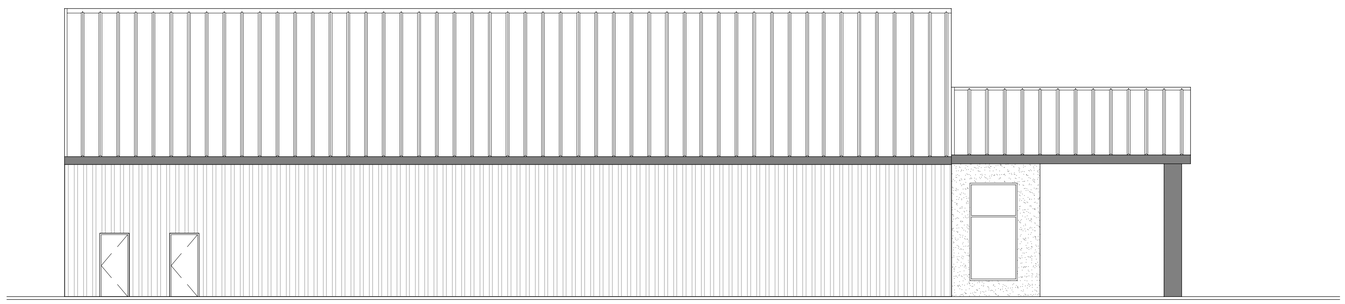

5 LEFT ELEVATION
SCALE: 1/8"=1'-0"

DAMMON ENGINEERING, INC.
LOUISIANA & MISSISSIPPI
Chief Engineer: Brian Mecteh, PE
554 Old Spanish Trail
Slidell, LA 70458
www.dammonengineering.com
info@dammonengineering.com
PH: 985.649.5832 F: 985.641.5990

REVISIONS

#	DESCRIPTION	DATE

NEW HOPE COMMUNITY CHURCH
VETERANS BLVD
KENNER, LA

JOB No:	2020	DATE:	01/06/2020
DRAWN BY:	CKD	CHECKED BY:	JAS

The above drawing, all specifications, designs and all components represented, remain the property of Dammon Engineering, and again remain the property of Dammon Engineering, and shall not be used for any purpose other than those specifically agreed to in writing by Dammon Engineering. Visual contact with these drawings or specifications shall constitute acceptance of the foregoing restrictions and shall be binding on all persons and entities.

SHEET TITLE:
SIDE ELEVATIONS

DRAWING NUMBER:
A103

SHEET No: 4 of 4