PARKING

1 SPACE PER 8 SEATS
448 SEATS / 8 = 56 PARKING SPACES REQUIRED
4 HANDICAP PARKING SPACES PROVIDED
66 REGULAR PARKING SPACES PROVIDED
TOTAL PARKING SPACES PROVIDED 70

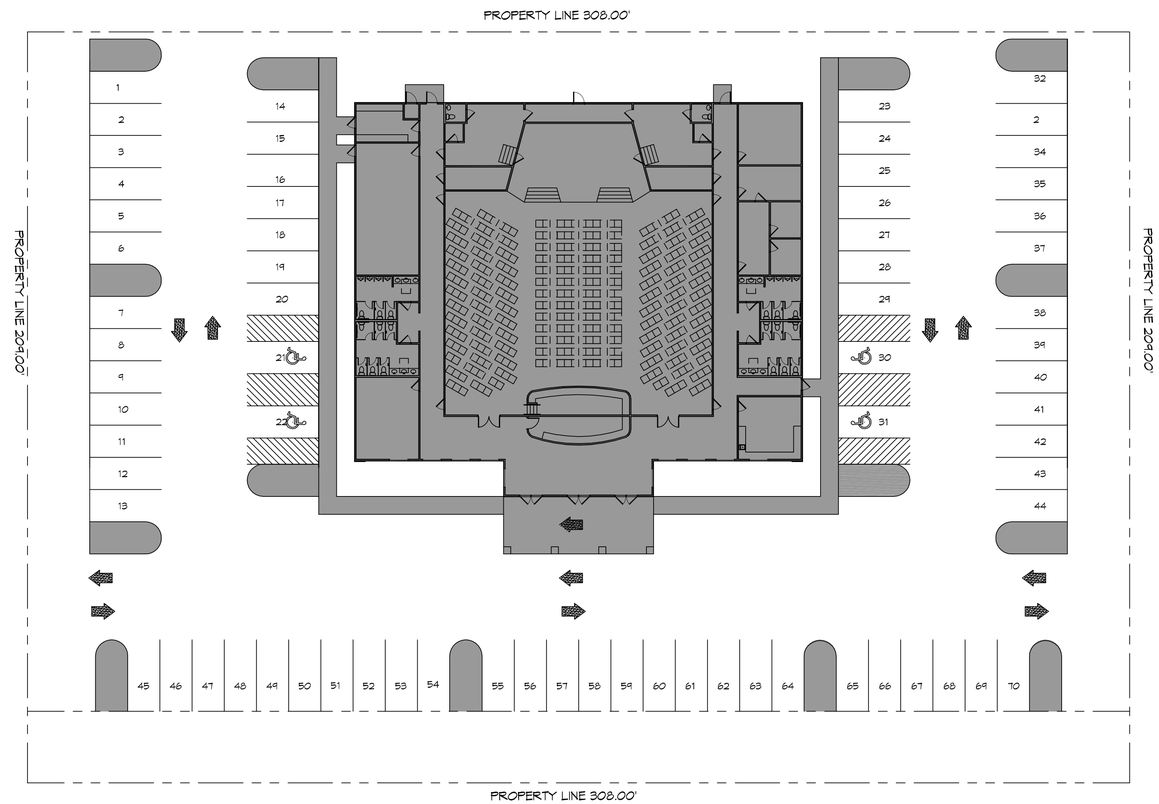

N

6 SITE PLAN

SCALE: 1" = 30'

NEW SITE

DAMMON ENGINEERING, INC.
LOUISIANA & MISSISSIPPI
www.dammonengineering.com
info@dammonengineering.com
PH: 985.649.5832 F: 985.641.5950
Chief Engineer: Brian Mistich, PE
554 Old Spanish Trail
Slidell, LA 70458

REVISIONS

#	DESCRIPTION	DATE

NEW HOPE COMMUNITY CHURCH

VETERANS BLVD
KEENER, LA

JOB No:	2020	DATE:	01/08/2020
DRAWN BY:	CAD	CHECKED BY:	JAS

THE DATA CONTAINED ON THIS DRAWING, INCLUDING BUT NOT LIMITED TO THE DIMENSIONS, DESIGN, SPECIFICATIONS, DATA, DRAWINGS, ESTIMATES, OPINIONS, RECOMMENDATIONS, REPORTS, OR OTHER DOCUMENTS OR INFORMATION PROVIDED BY DAMMON ENGINEERING, INC. AND ITS SUBCONSULTANTS, IS INTENDED FOR USE ONLY IN CONNECTION WITH THIS PROJECT. ANY OTHER USE OR REPRODUCTION IS STRICTLY PROHIBITED WITHOUT THE WRITTEN CONSENT OF DAMMON ENGINEERING, INC. AND ITS SUBCONSULTANTS.

SHEET TITLE:
SITE PLAN

DRAWING NUMBER:
C101

SHEET No: 1 of 4

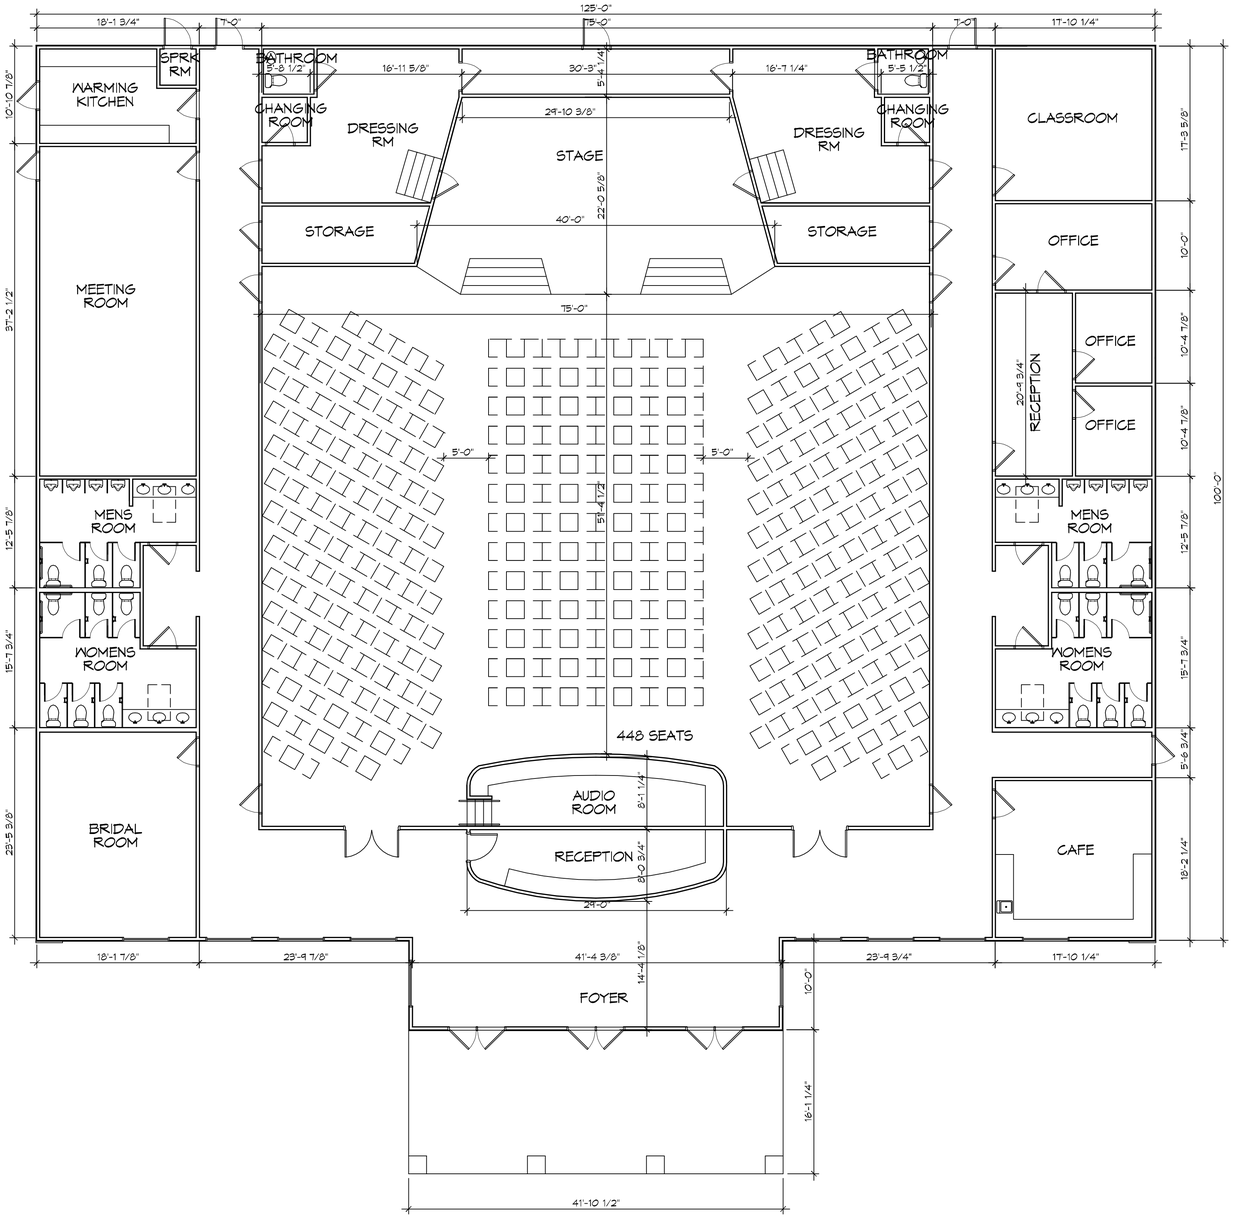

1 FLOOR PLAN
SCALE: 1/8"=1'-0"

DAMMON ENGINEERING, INC.
LOUISIANA & MISSISSIPPI

www.dammonengineering.com
info@dammonengineering.com
PH: 985.649.5832 F: 985.641.5950

Chief Engineer: Brian Mistich, PE
554 Old Spanish Trail
Slidell, LA 70458

REVISIONS

#	DESCRIPTION	DATE

NEW HOPE COMMUNITY CHURCH
VETERANS BLVD
KENNER, LA

JOB No:	2020	DATE:	01/08/2020
DRAWN BY:	CKD	CHECKED BY:	JAS

The above drawing and specifications, designs and arrangements represented herein, are the property of Dammon Engineering, Inc. and shall not be used in any way detrimental to the interests of the same. Any reproduction or copies in whole or in part is expressly prohibited, unless that the specific permission of Dammon Engineering, Inc. has been obtained in writing prior to such reproduction or copying. Dammon Engineering, Inc. Copyright 2019 "All rights reserved" unpublished work protected under the federal copyright laws of the United States of America.

SHEET TITLE:
FLOOR PLAN

DRAWING NUMBER:
A101

SHEET No: 2 of 4

FILE NAME: J:_CHURCHES\New Hope Community Church - KEN\Current Drawings\A101 - Floor Plan.dwg PLOT DATE & TIME: Monday, January 20, 2020 2:30:39 AM

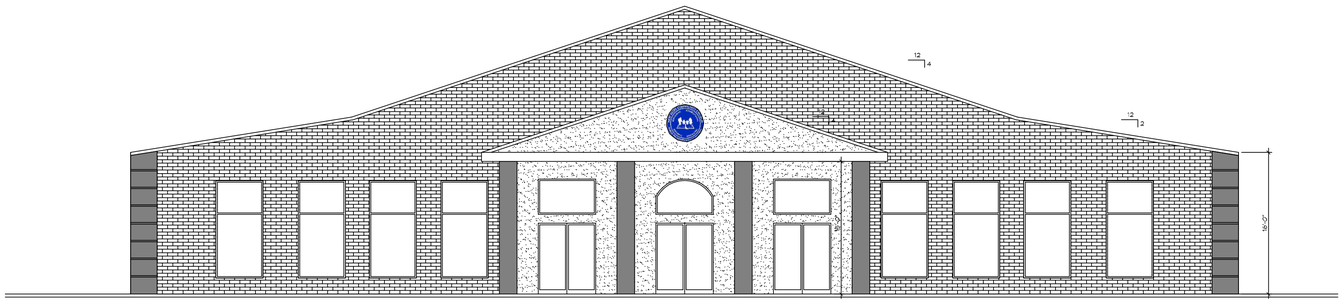

2 FRONT ELEVATION
SCALE: 1/8"=1'-0"

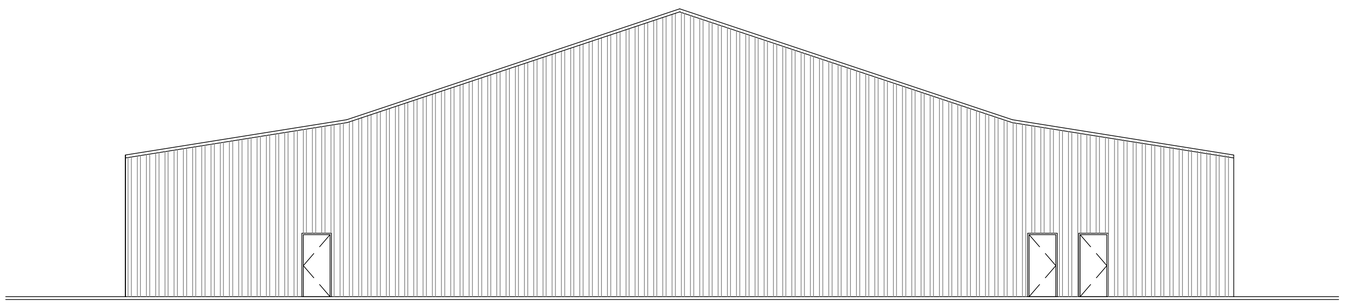

3 REAR ELEVATION
SCALE: 1/8"=1'-0"

DAMMON ENGINEERING, INC.
LOUISIANA & MISSISSIPPI
www.dammonengineering.com
info@dammonengineering.com
PH: 985.649.5832 F: 985.641.5950
Chief Engineer: Brian Mecich, PE
554 Old Spanish Trail
Slidell, LA 70458

REVISIONS

#	DESCRIPTION	DATE

NEW HOPE COMMUNITY CHURCH
VETERANS BLVD
KENNER, LA

JOB No:	2020	DATE:	01/08/2020
DRAWN BY:	CKD	CHECKED BY:	JAS

The above drawing and specifications, designs and arrangements represents details, ideas and concepts the property of Dammon Engineering, and suppose thereof shall not be used in whole or in part without written consent of Dammon Engineering. Visual contact with these drawings or specifications shall constitute conclusive evidence of acceptance of these restrictions by the recipient.

SHEET TITLE:
FRONT AND REAR ELEVATION

DRAWING NUMBER:
A102

SHEET No: 3 of 4

FILE NAME: J:_DAMMON\New Hope Community Church - 4290\Current Drawings\A102 - Elevations.dwg PLOT DATE & TIME: Thursday, January 9, 2020 10:05:15 AM

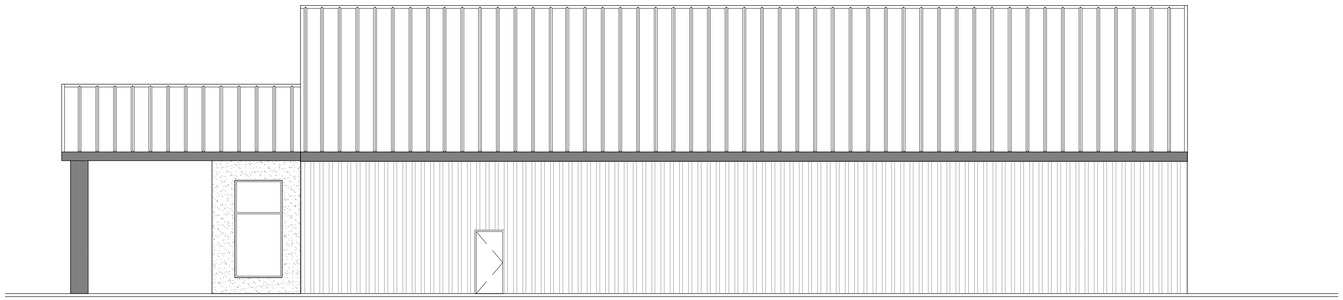

4 RIGHT ELEVATION
SCALE: 1/8"=1'-0"

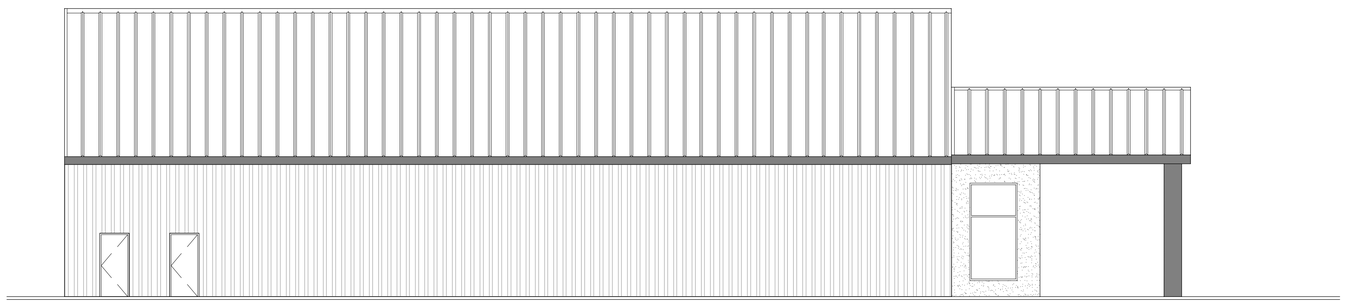

5 LEFT ELEVATION
SCALE: 1/8"=1'-0"

DAMMON ENGINEERING, INC.
LOUISIANA & MISSISSIPPI
Chief Engineer: Brian Mecteh, PE
554 Old Spanish Trail
Slidell, LA 70458
www.dammonengineering.com
info@dammonengineering.com
PH: 985.649.5832 F: 985.641.5990

REVISIONS

#	DESCRIPTION	DATE

NEW HOPE COMMUNITY CHURCH
VETERANS BLVD
KENNER, LA

JOB No:	2020	DATE:	01/06/2020
DRAWN BY:	CKD	CHECKED BY:	JAS

The above drawing, all specifications, designs and all components represented, remain the property of Dammon Engineering, and again remain the property of Dammon Engineering, and shall not be used for any purpose other than those specifically agreed to in writing by Dammon Engineering. Visual contact with these drawings or specifications shall constitute acceptance of the foregoing restrictions and shall be binding on all persons and entities.

SHEET TITLE:
SIDE ELEVATIONS

DRAWING NUMBER:
A103

SHEET No: 4 of 4