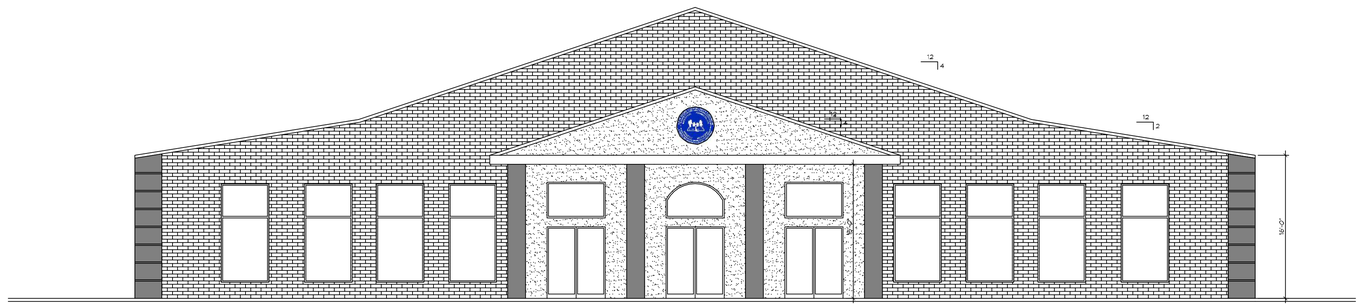

2 FRONT ELEVATION
SCALE: 1/8"=1'-0"

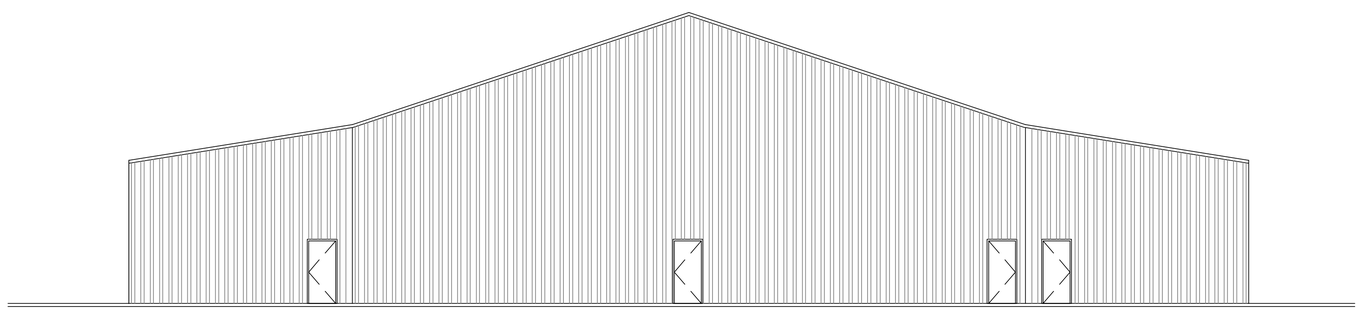

3 REAR ELEVATION
SCALE: 1/8"=1'-0"

DAMMON ENGINEERING, INC.
LOUISIANA & MISSISSIPPI
Chief Engineer: Brian Mistich, PE
554 Old Spanish Trail
Slidell, LA 70458
www.dammonengineering.com
info@dammonengineering.com
PH: 985.649.5832 F: 985.641.5950

REVISIONS

#	DESCRIPTION	DATE

NEW HOPE COMMUNITY CHURCH
VETERANS BLVD
KENNER, LA

JOB No:	2020	DATE:	01/08/2020
DRAWN BY:	CKD	CHECKED BY:	JAS

The these drawings and specifications, designs and arrangements represented thereby are and shall remain the property of Dammon Engineering, Inc. and shall not be loaned, copied or disclosed to others, nor shall they be used for any purpose other than the specific project for which they have been prepared and delivered, unless prior written permission is obtained from Dammon Engineering, Inc. Visual contact with these drawings or specifications shall constitute conclusive evidence of acceptance of these restrictions.

SHEET TITLE:
FRONT AND REAR ELEVATION

DRAWING NUMBER:
A102

SHEET No: 3 of 4

FILE NAME: J:_CHURCHES\New Hope Community Church - KEN\Current Drawings\Option 1\A102 - Elevations.dwg PLOT DATE & TIME: Thursday, January 16, 2020 4:21:49 PM