PARKING

1 SPACE PER 8 SEATS
448 SEATS / 8 = 56 PARKING SPACES REQUIRED
4 HANDICAP PARKING SPACES PROVIDED
66 REGULAR PARKING SPACES PROVIDED
TOTAL PARKING SPACES PROVIDED 70

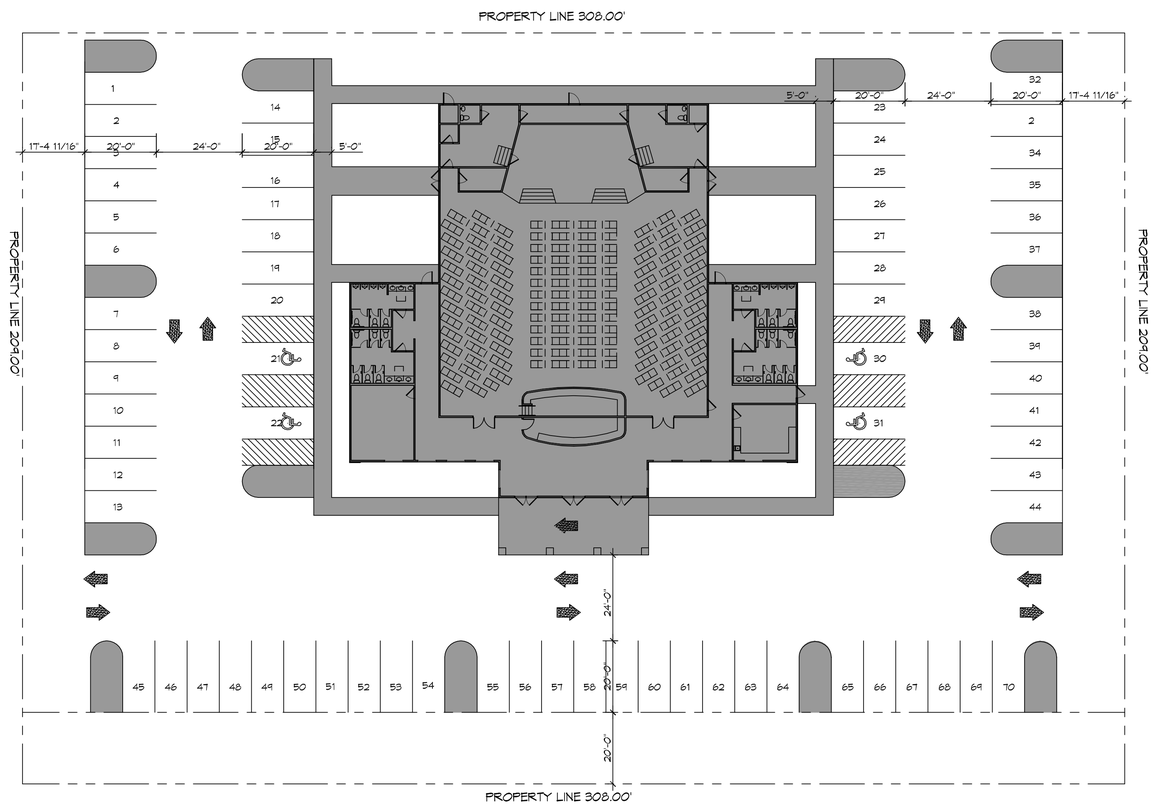

1 SITE PLAN OPTION #1
SCALE: 1" = 20'

NEW SITE

DAMMON ENGINEERING, INC.
LOUISIANA & MISSISSIPPI
www.dammonengineering.com
info@dammonengineering.com
PH: 985.649.5832 F: 985.641.5950
Chief Engineer: Brian Mistich, PE
554 Old Spanish Trail
Slidell, LA 70458

#	DESCRIPTION	DATE

NEW HOPE COMMUNITY CHURCH
VETERANS BLVD
KEERNER, LA

JOB No:	2020	DATE:	01/06/2020
DRAWN BY:	GCD	CHECKED BY:	JAB

THIS DRAWING AND ANY PART THEREOF, PRODUCED BY DAMMON ENGINEERING, INC. AS AN INSTRUMENT OF SERVICE, IS THE PROPERTY OF DAMMON ENGINEERING, INC. AND MAY NOT BE USED FOR ANY PURPOSE NOT SPECIFICALLY AGREED TO IN WRITING BY DAMMON ENGINEERING, INC.

SHEET TITLE:
SITE PLAN

DRAWING NUMBER:
C101

SHEET No: 1 of 4