PARKING

1 SPACE PER 8 SEATS
448 SEATS / 8 = 56 PARKING SPACES REQUIRED
4 HANDICAP PARKING SPACES PROVIDED
66 REGULAR PARKING SPACES PROVIDED
TOTAL PARKING SPACES PROVIDED 70

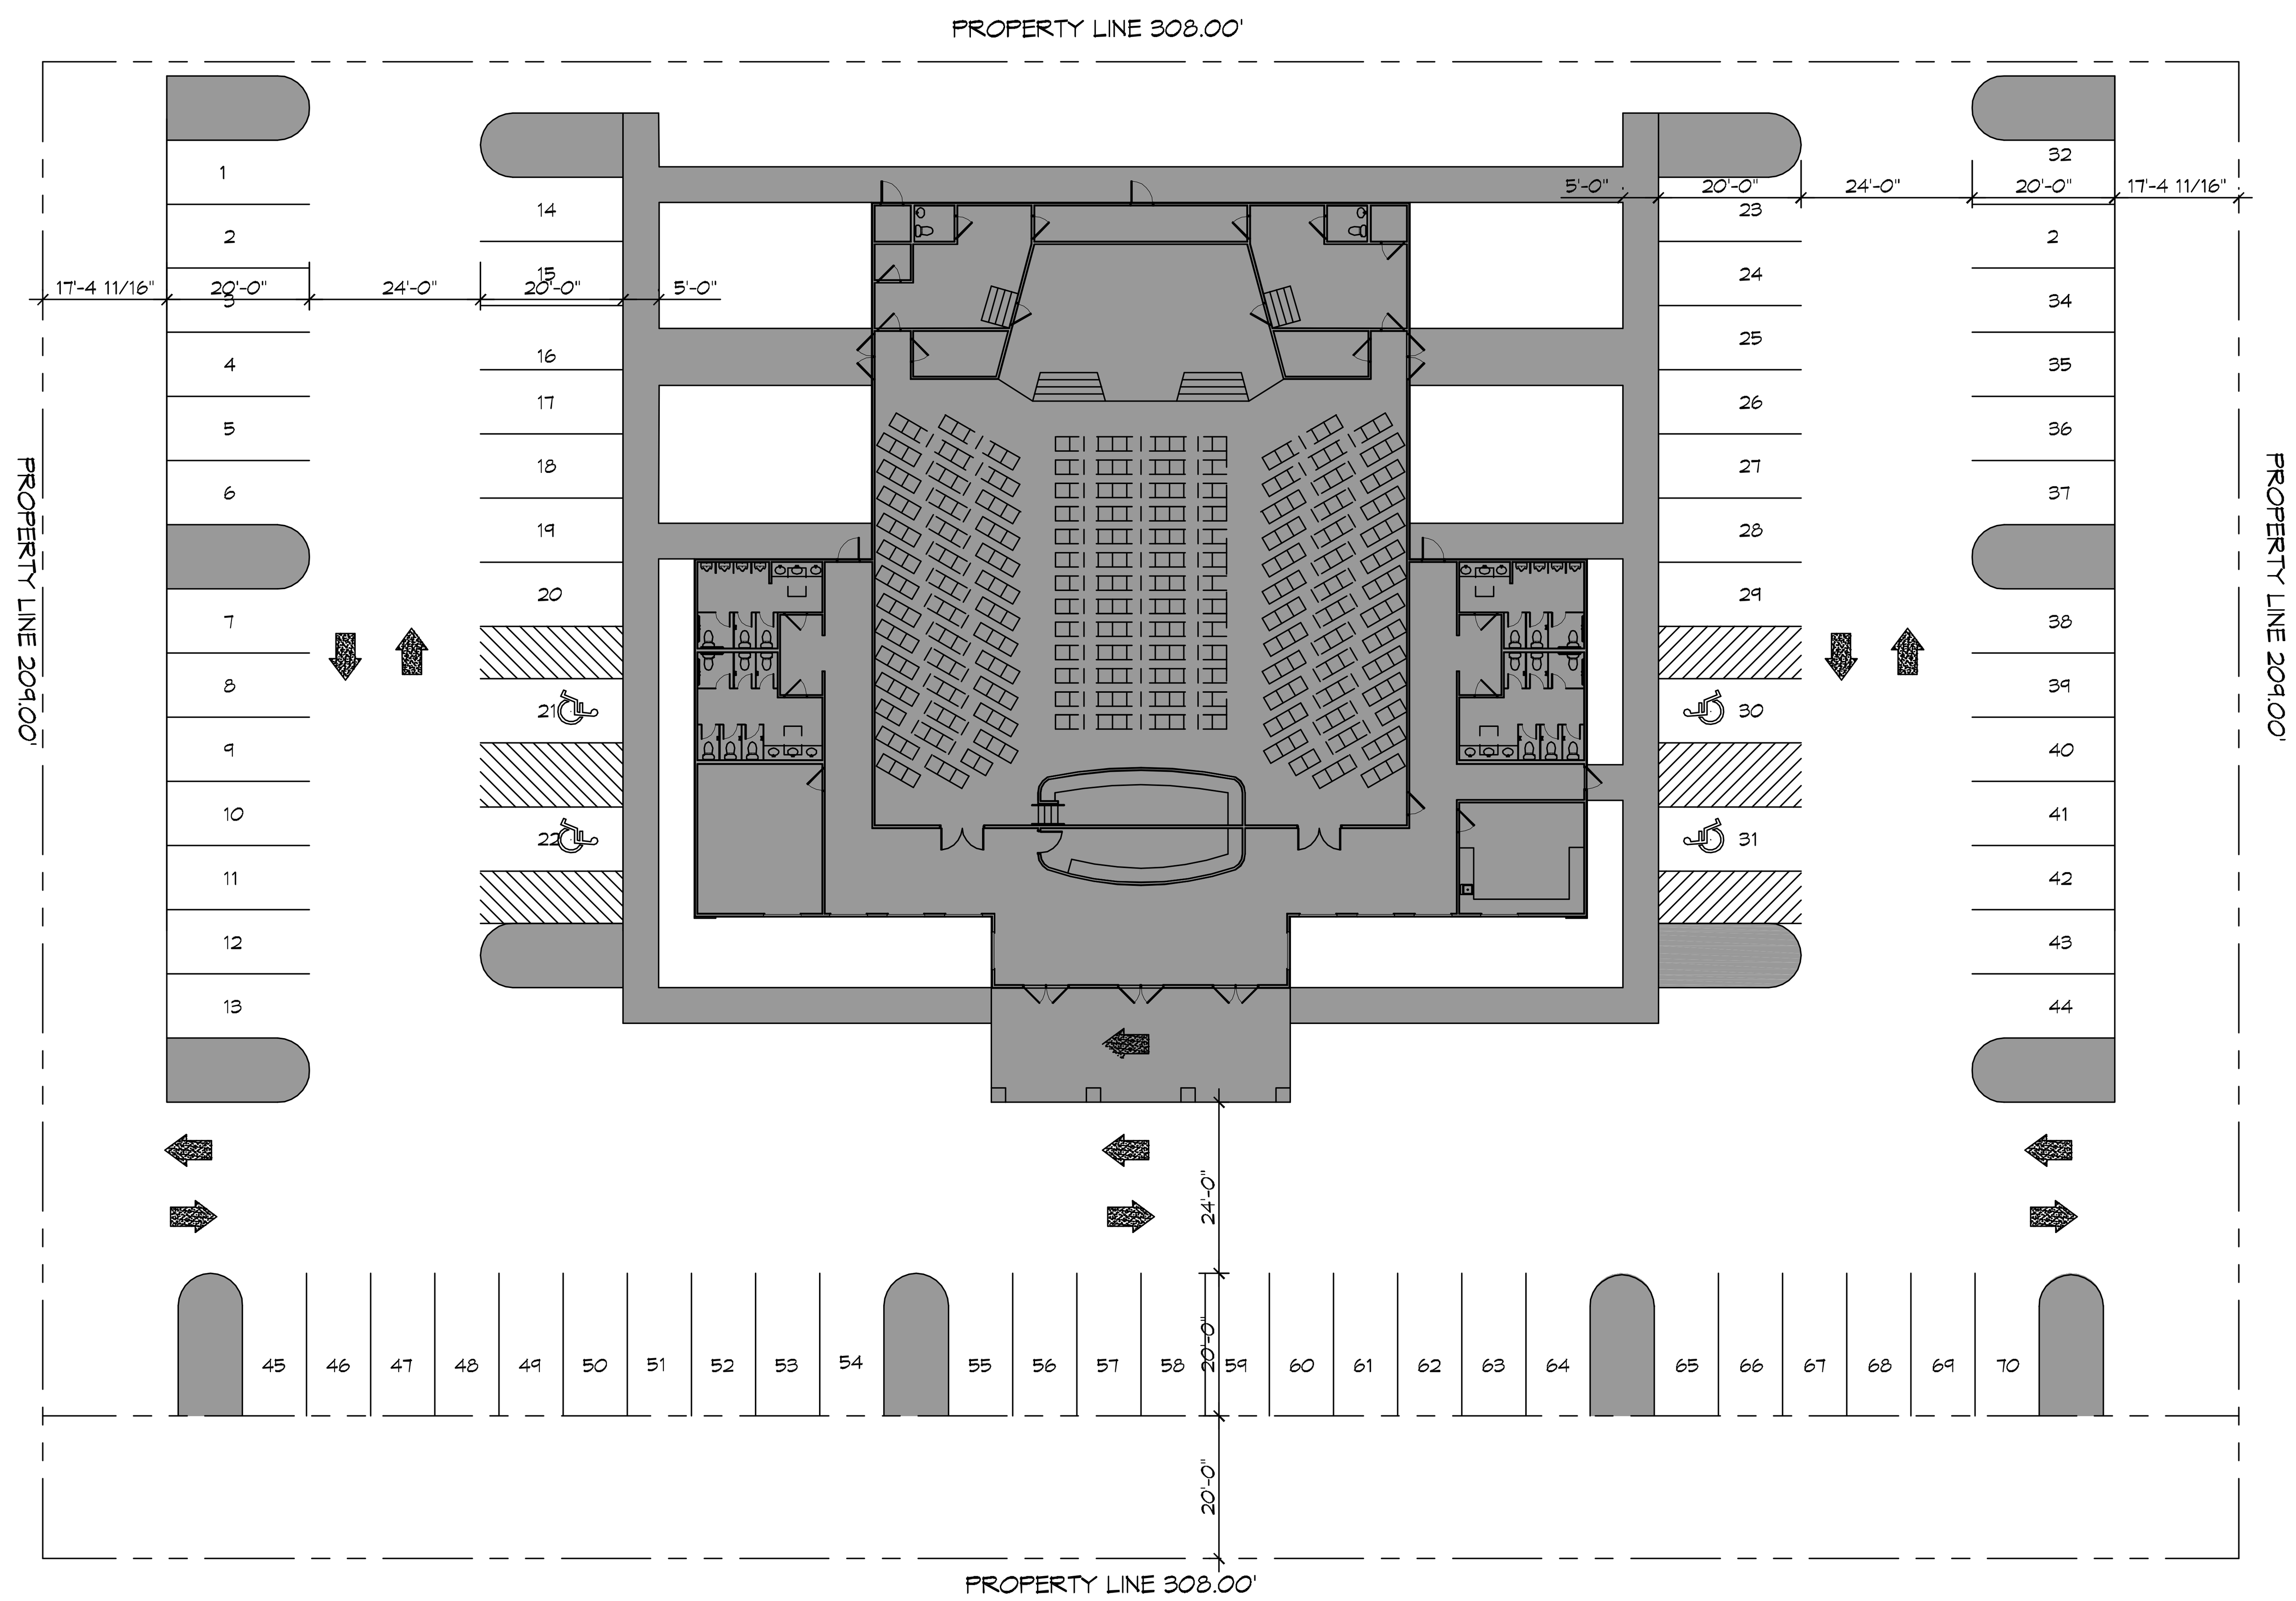

1 SITE PLAN OPTION #1
SCALE: 1" = 20'
NEW SITE

DAMMON
ENGINEERING, INC.
LOUISIANA & MISSISSIPPI

Chief Engineer: Brian Mistich, PE
554 Old Spanish Trail
Slidell, LA 70458
www.dammonengineering.com
info@dammonengineering.com
PH: 985.649.5832 F: 985.641.5950

#	DESCRIPTION	DATE
REVISIONS		

NEW HOPE
COMMUNITY
CHURCH

VETERANS BLVD
KEENER, LA

JOB No:	2020	DATE:	01/08/2020
DRAWN BY:	CKD	CHECKED BY:	JAS

The above drawings and specifications, designs and arrangements represented thereby are and shall remain the property of Dammon Engineering, and no part thereof shall be copied, disclosed to others, or used in connection with any work or project other than the specific project for which the have been prepared and developed without written consent of Dammon Engineering. Visual contact with these drawings or specifications shall constitute conclusive evidence of acceptance of these restrictions.

SHEET TITLE:
SITE PLAN

DRAWING NUMBER:
C101

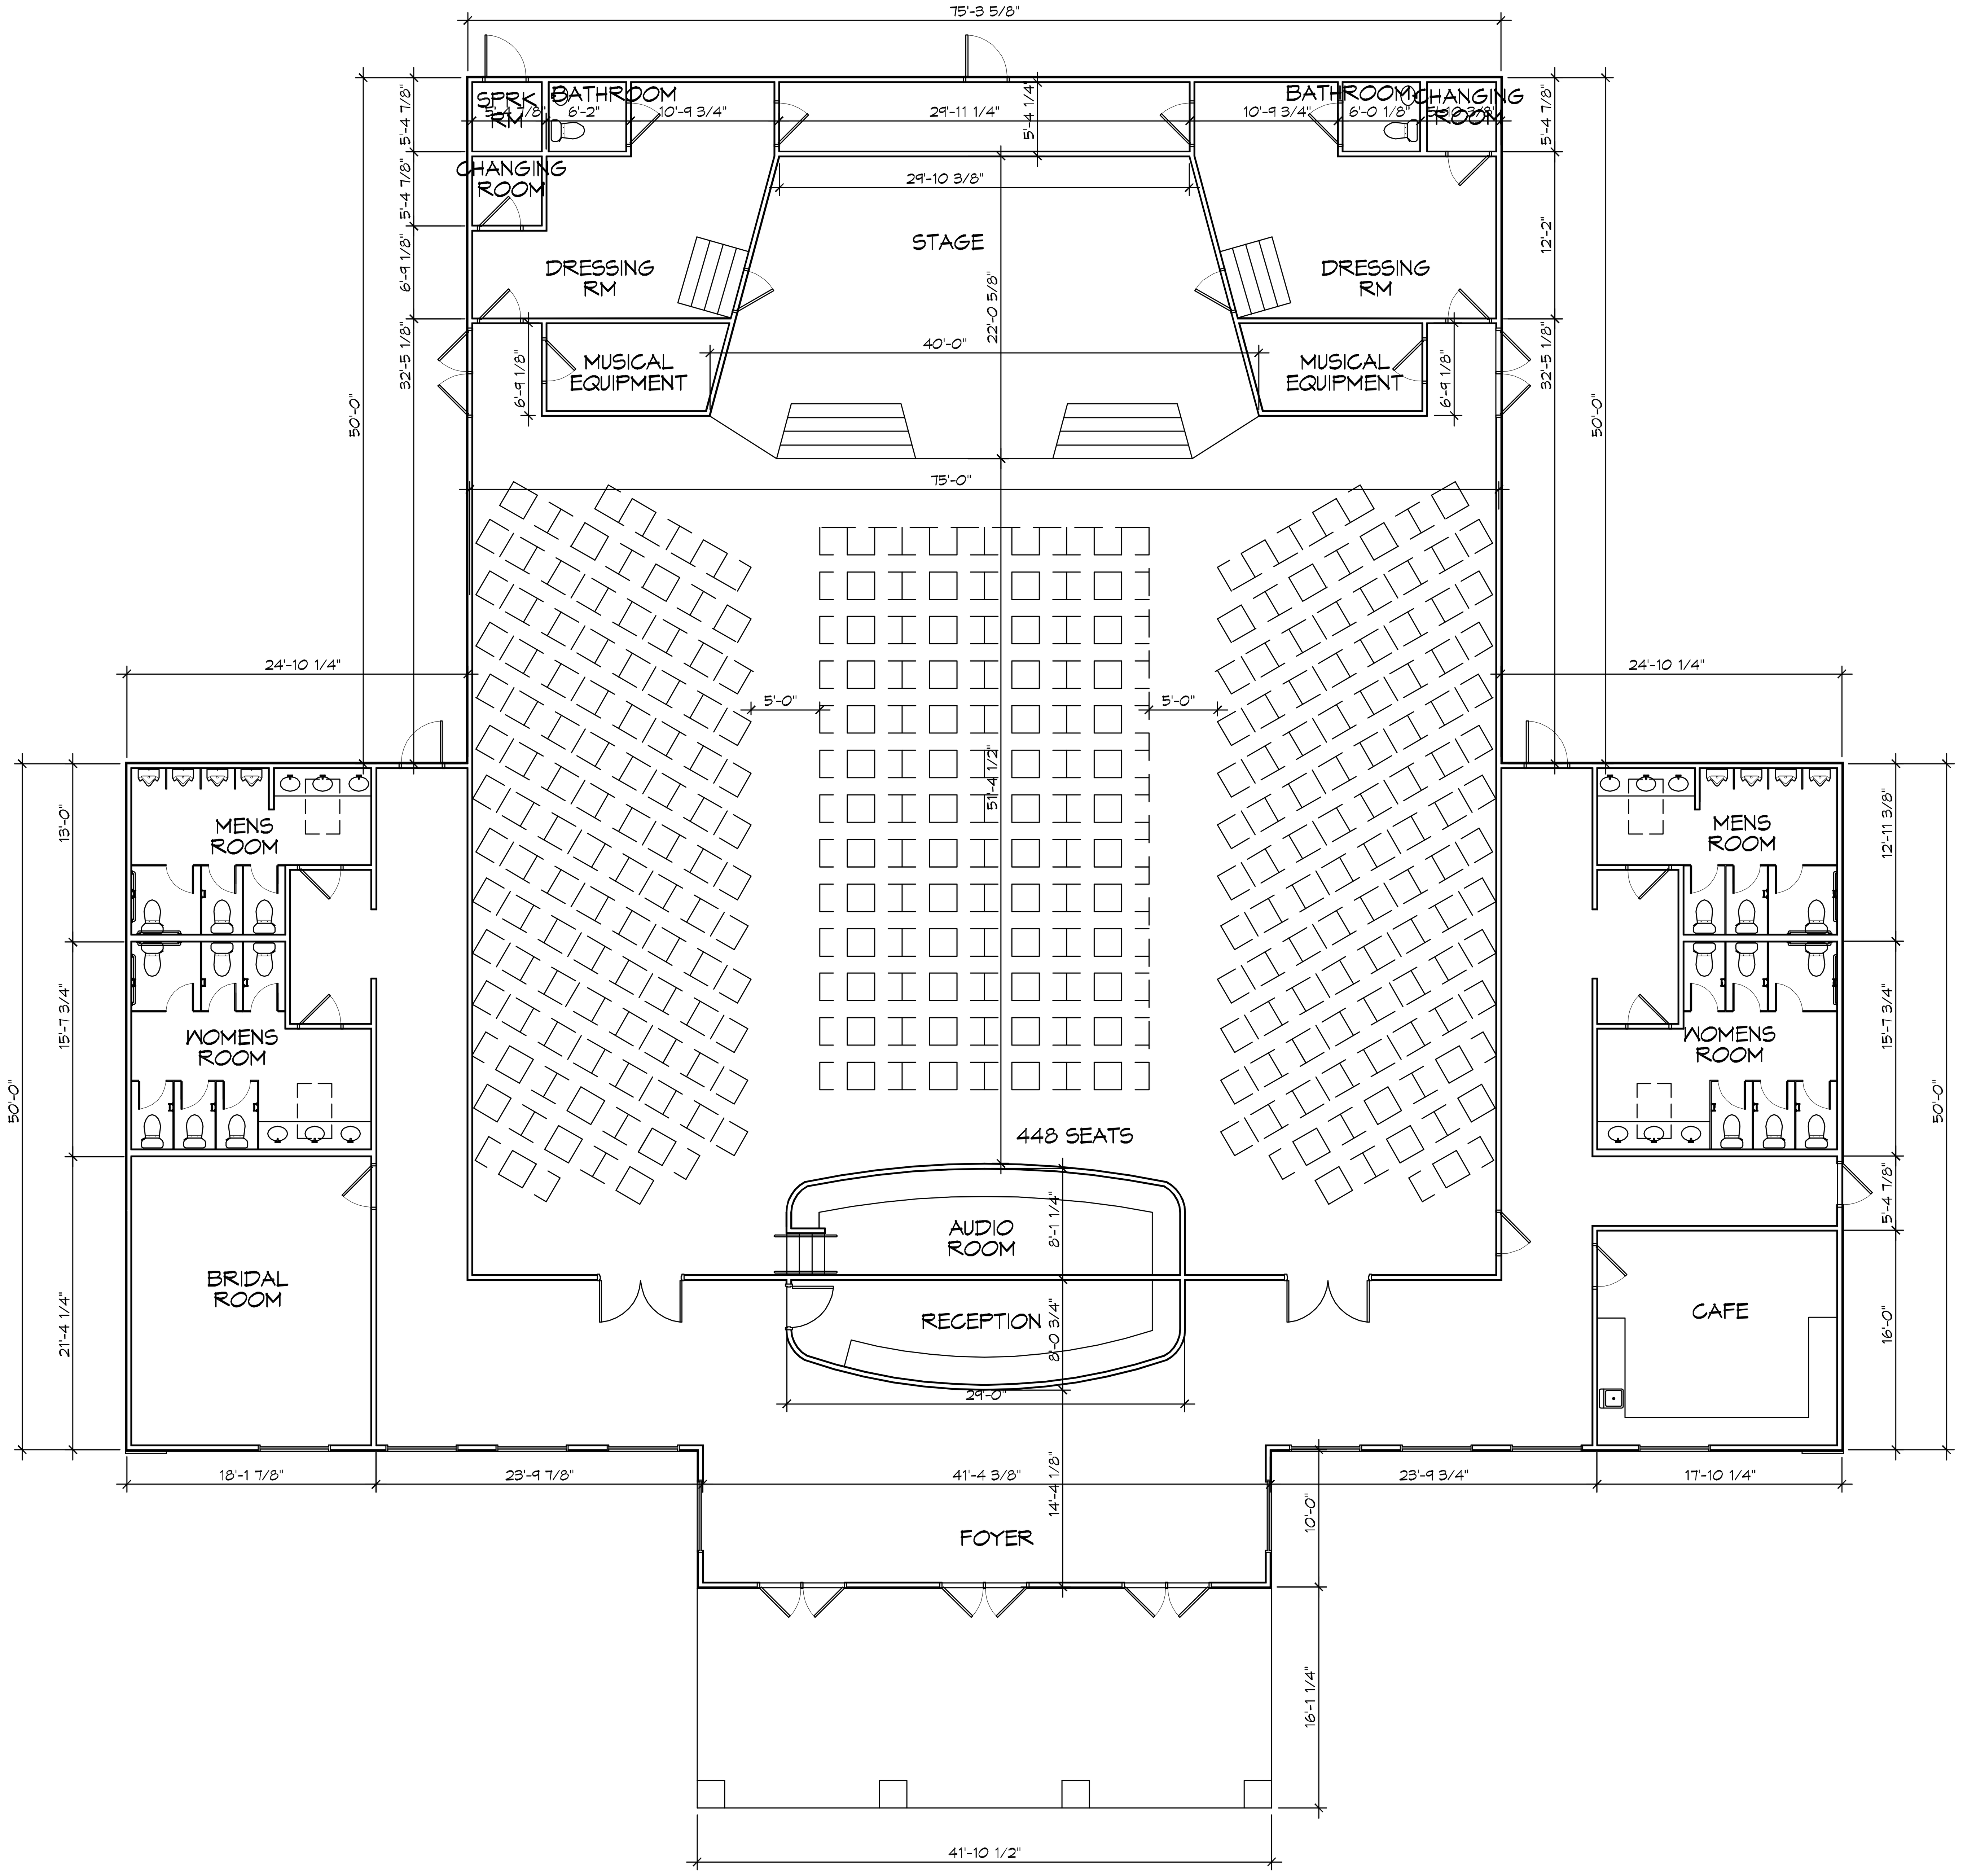

2 FLOOR PLAN OPTION #1

SCALE: 1/8"=1'-0"

DAMMON ENGINEERING, INC.
LOUISIANA & MISSISSIPPI
Chief Engineer: Brian Mistich, PE
554 Old Spanish Trail
Slidell, LA 70458
www.dammonengineering.com
info@dammonengineering.com
PH: 985.649.5832 F: 985.641.5950

#	DESCRIPTION	REVISIONS	DATE

NEW HOPE COMMUNITY CHURCH

VETERANS BLVD
KEENER, LA

JOB No:	2020	DATE:	01/08/2020
DRAWN BY:	CKD	CHECKED BY:	JAS

The above drawings and specifications, designs and arrangements represented thereby are and shall remain the property of Dammon Engineering, and no part thereof shall be copied, disclosed to others, or used in connection with any work or project other than the specific project for which the have been prepared and developed without written consent of Dammon Engineering. Visual contact with these drawings or specifications shall constitute conclusive evidence of acceptance of these restrictions.

SHEET TITLE:
FLOOR PLAN OPTION#1

DRAWING NUMBER:
A101

SHEET No: 2 of 4

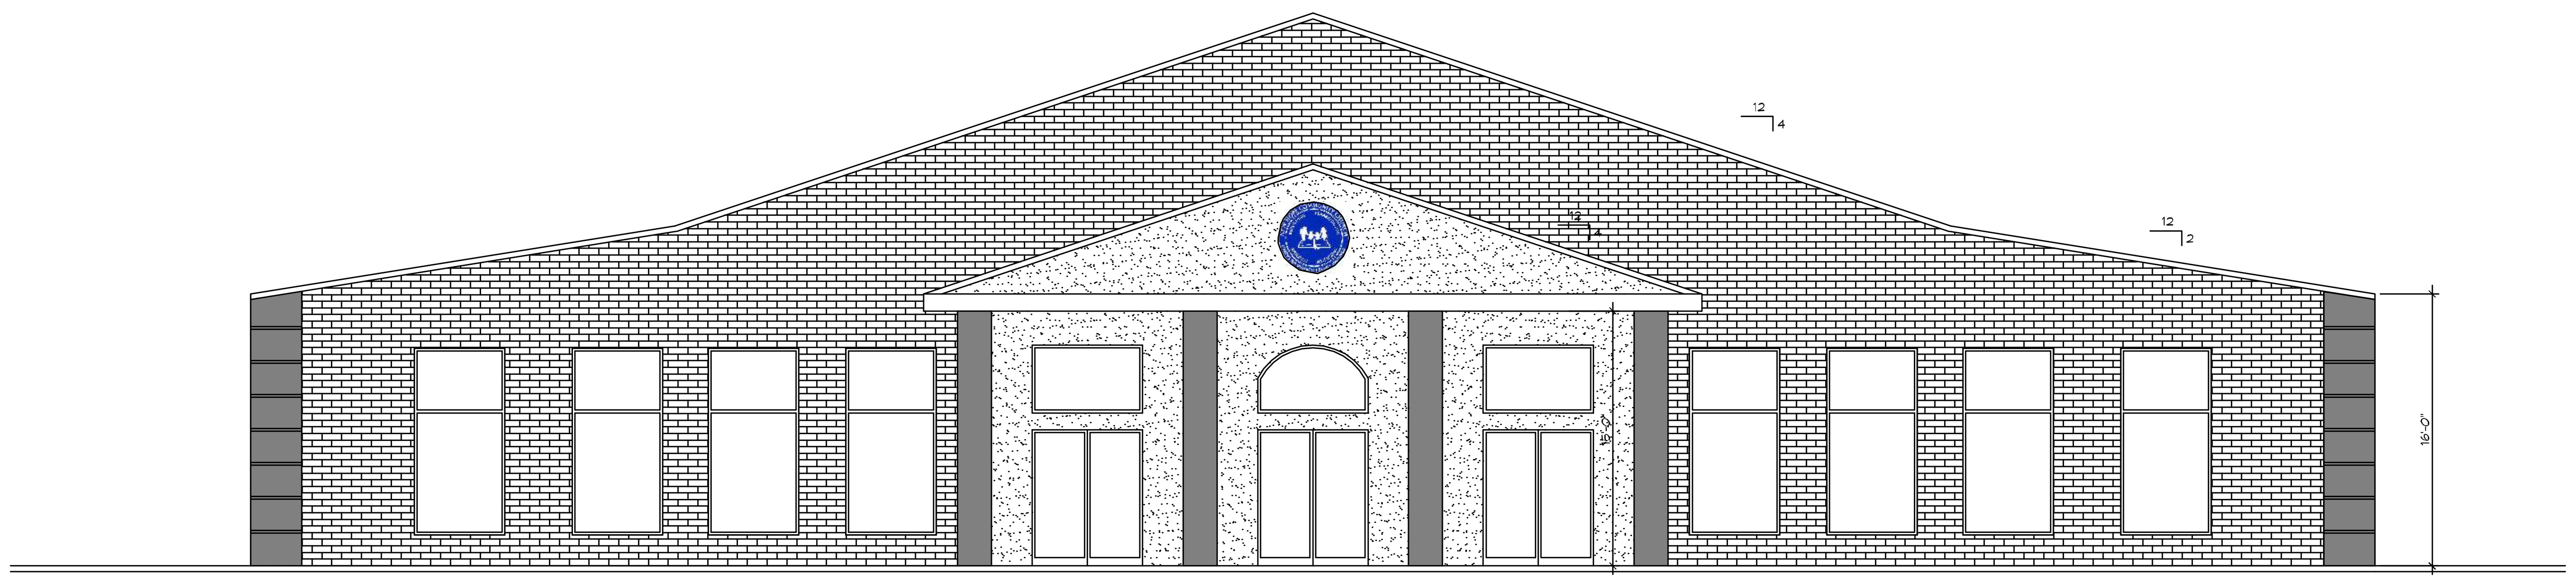

2 FRONT ELEVATION
SCALE: 1/8"=1'-0"

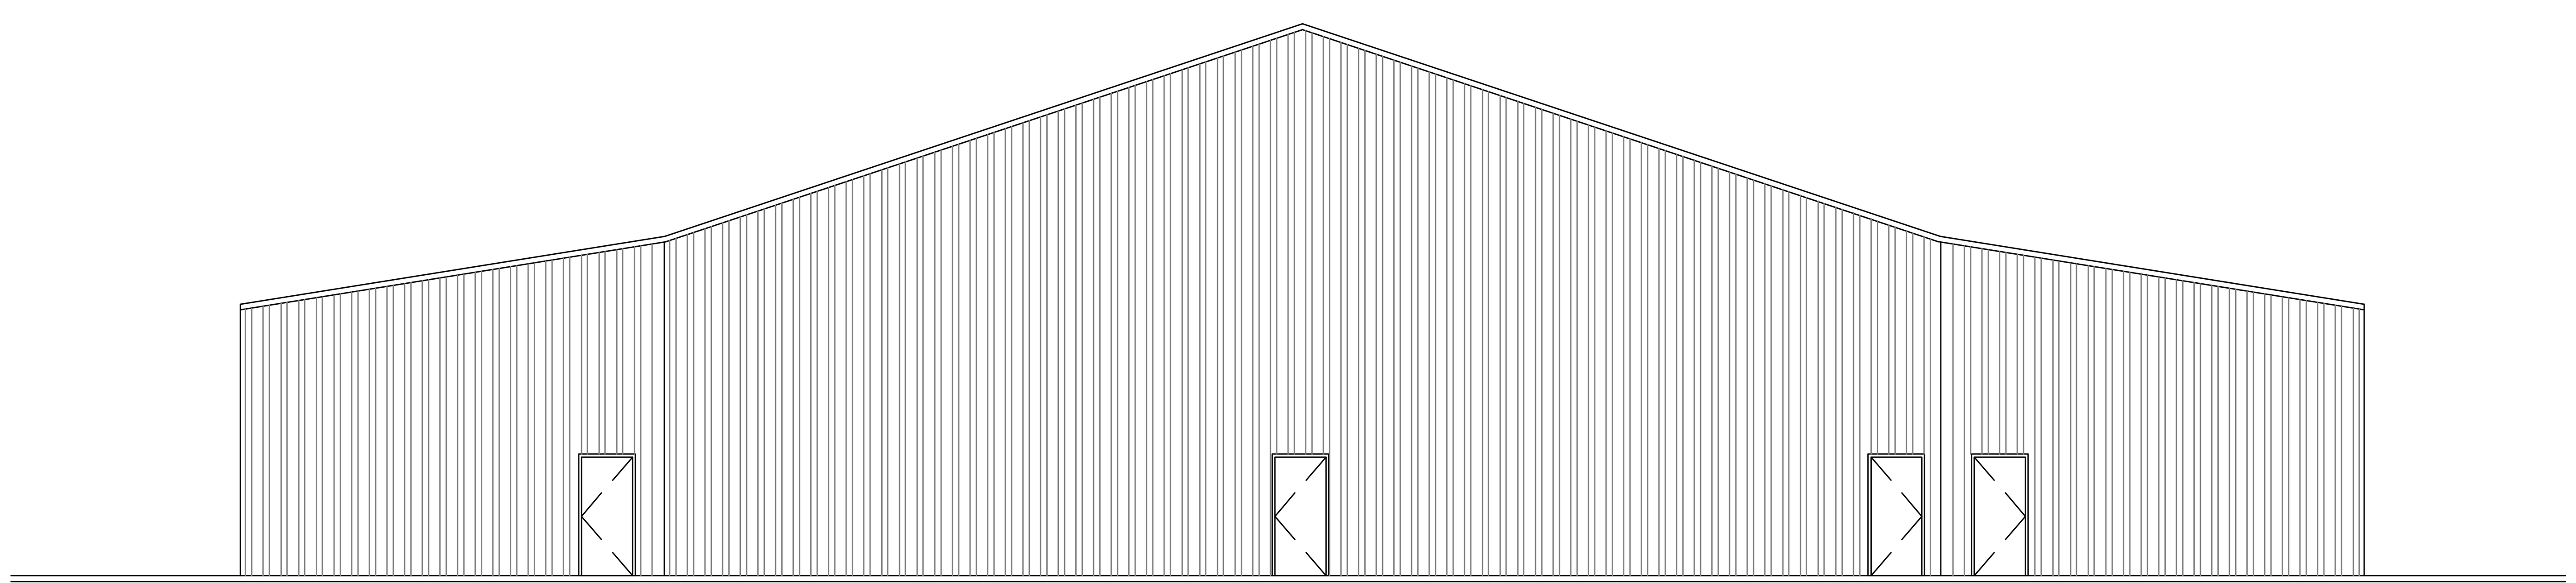

3 REAR ELEVATION
SCALE: 1/8"=1'-0"

DAMMON ENGINEERING, INC.
LOUISIANA & MISSISSIPPI
Chief Engineer: Brian Mistich, PE
554 Old Spanish Trail
Slidell, LA 70458
www.dammonengineering.com
info@dammonengineering.com
PH: 985.649.5832 F: 985.641.5950

#	DESCRIPTION	REVISIONS	DATE

NEW HOPE
COMMUNITY
CHURCH

VETERANS BLVD
KEENER, LA

JOB No:	2020	DATE:	01/08/2020
DRAWN BY:	CKD	CHECKED BY:	JAS

The above drawings and specifications, designs and arrangements represented thereby are and shall remain the property of Dammon Engineering, and no part thereof shall be copied, disclosed to others, or used in connection with any work or project other than the specific project for which the have been prepared and developed without written consent of Dammon Engineering. Visual contact with these drawings or specifications shall constitute conclusive evidence of acceptance of these restrictions.

SHEET TITLE:
FRONT AND REAR ELEVATION

DRAWING NUMBER:
A102

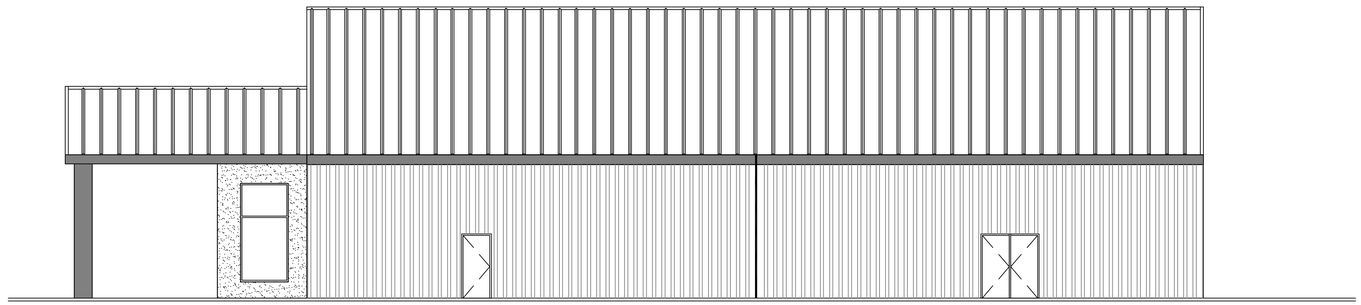

4 RIGHT ELEVATION
SCALE: 1/8"=1'-0"

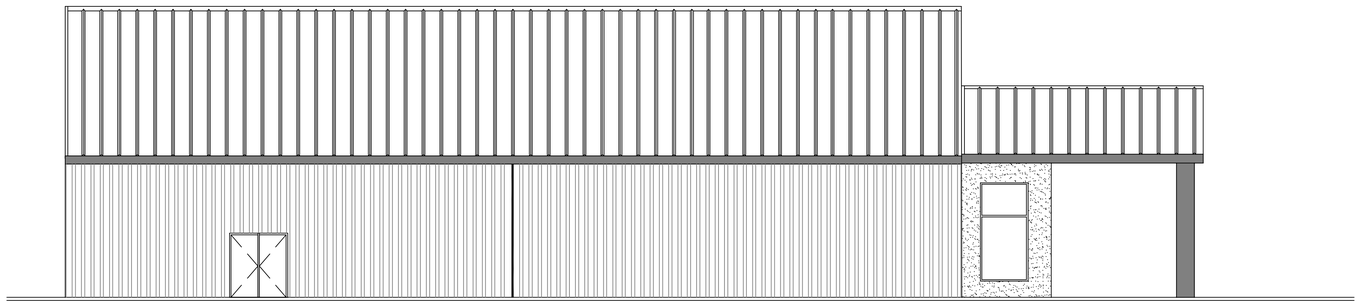

5 LEFT ELEVATION
SCALE: 1/8"=1'-0"

DAMMON ENGINEERING, INC.
LOUISIANA & MISSISSIPPI

Chief Engineer: Brian Mistich, PE
554 Old Spanish Trail
Slidell, LA 70458

www.dammonengineering.com
info@dammonengineering.com
PH: 985.649.5832 F: 985.641.5950

REVISIONS

#	DESCRIPTION	DATE

NEW HOPE COMMUNITY CHURCH

VETERANS BLVD
KEENER, LA

JOB No:	2020	DATE:	01/08/2020
DRAWN BY:	CKD	CHECKED BY:	JAS

SHEET TITLE:
SIDE ELEVATIONS

DRAWING NUMBER:
A103

SHEET No: 4 of 4